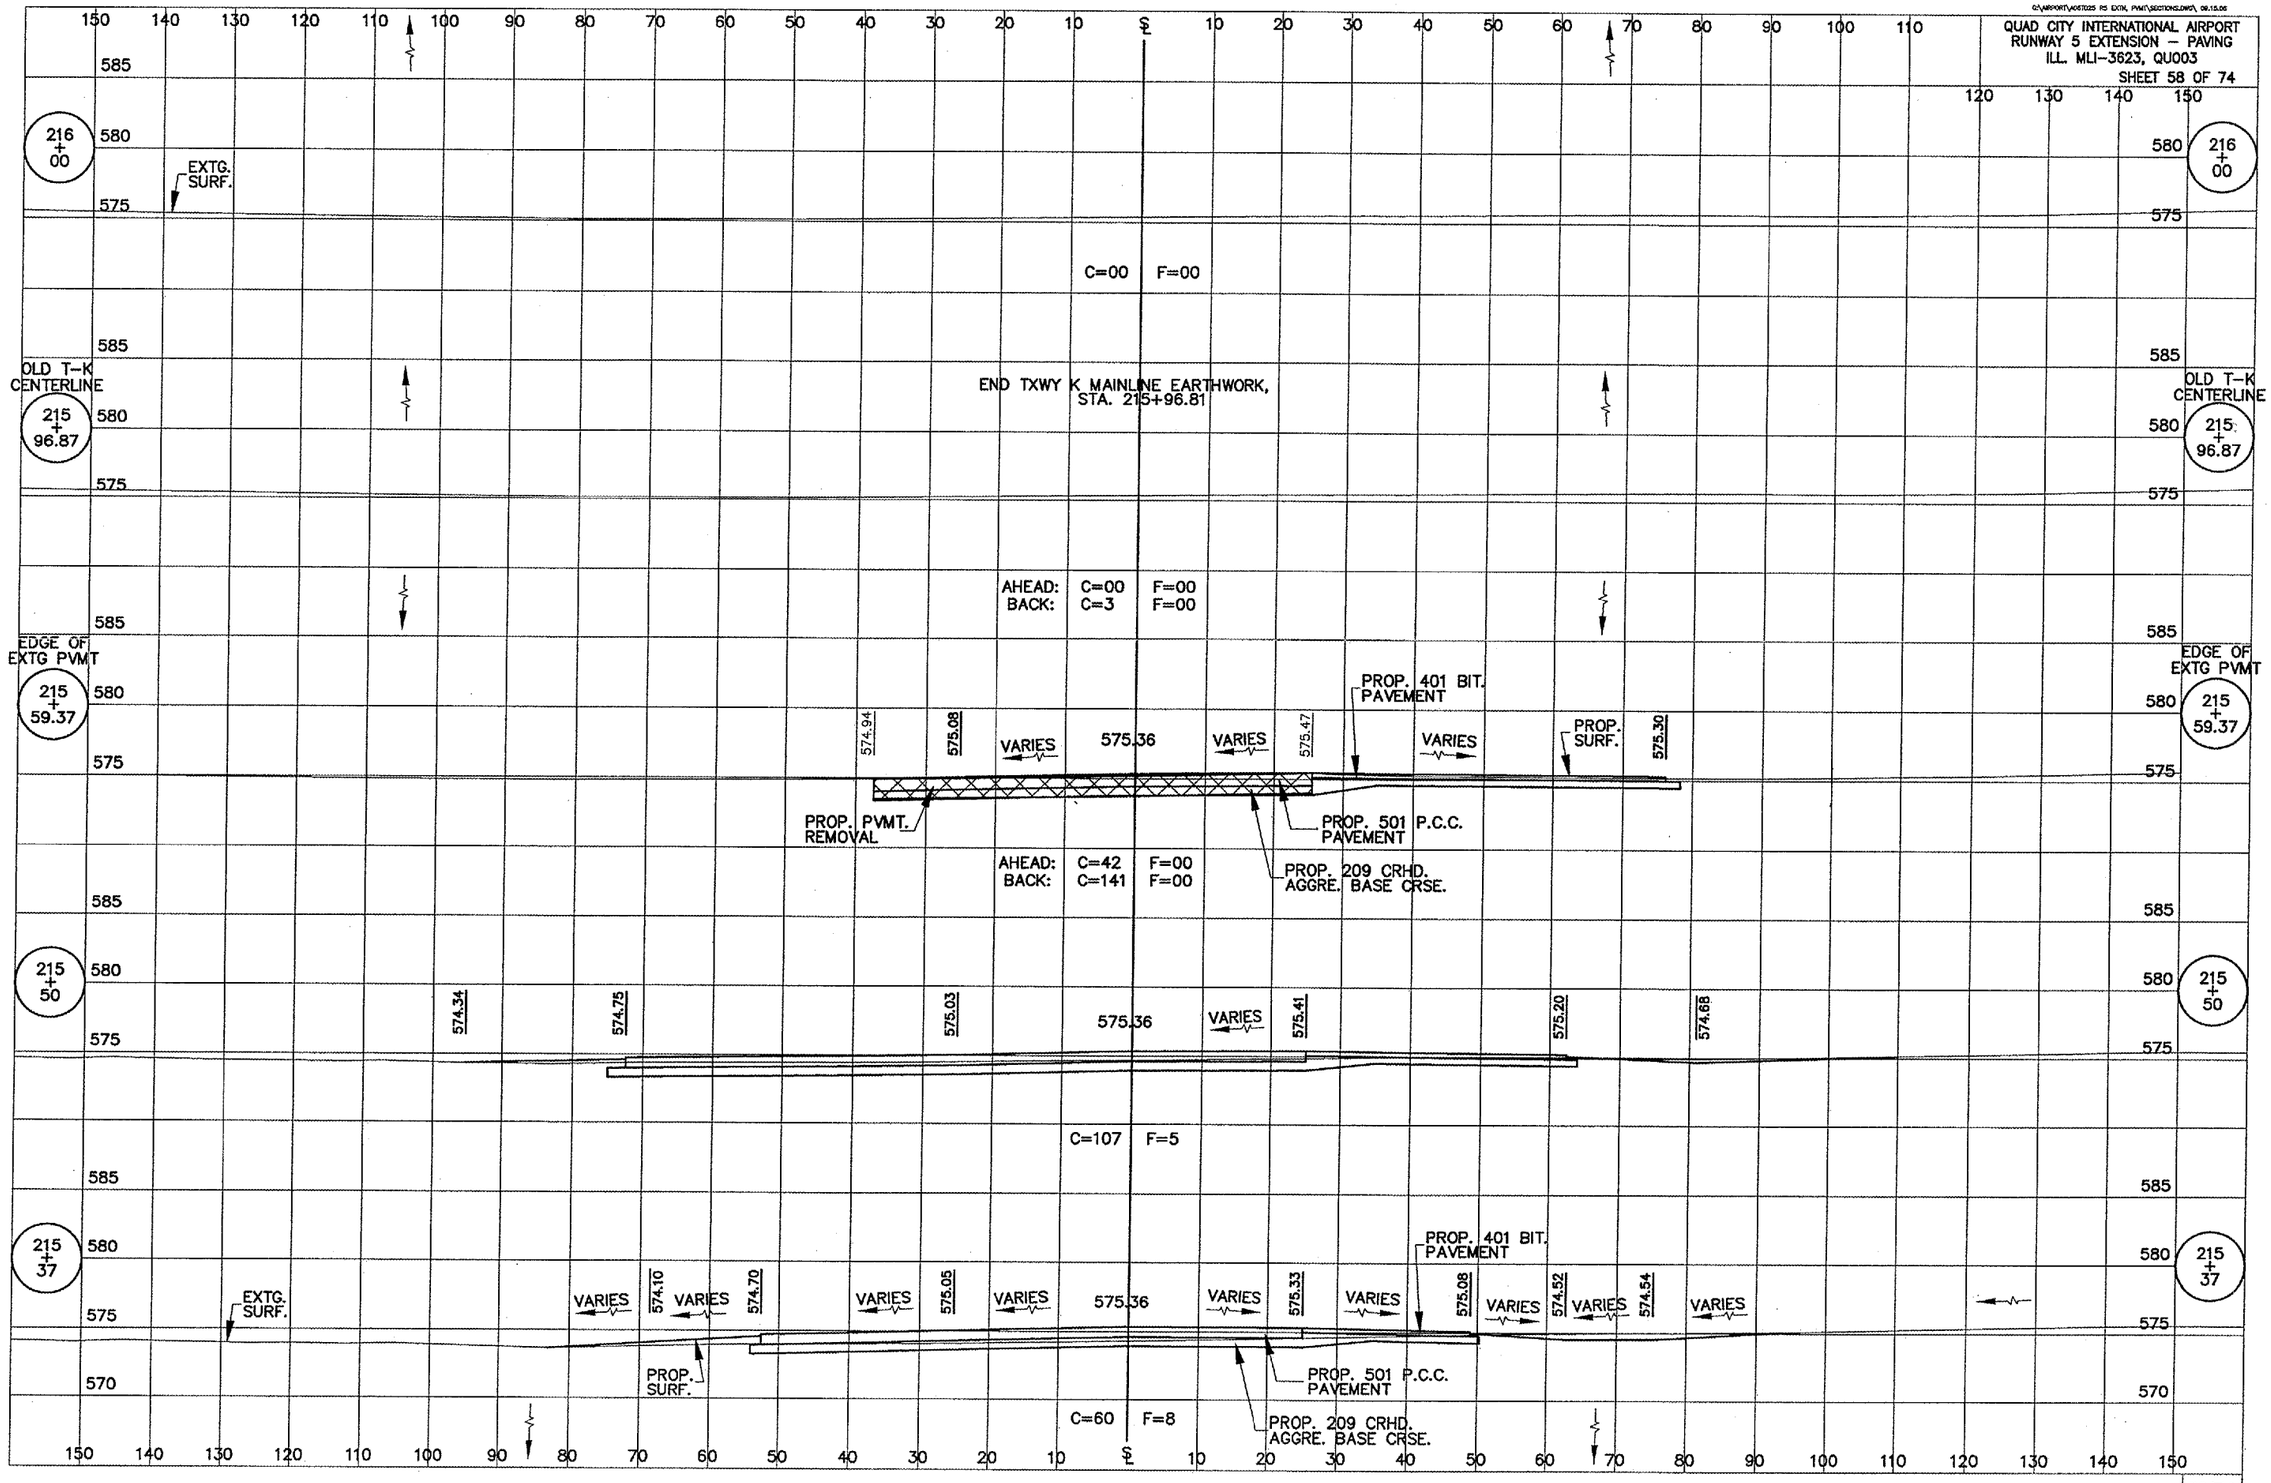

TAXIWAY K CROSS SECTIONS, STA 215+37 TO STA 216+00

G:\Airport\A06T025 R5 EXTN, PVMT\Sections.dwg, 5/8/2007 9:27:08 AM, jaffm