G:\AIRPORT\A06T025 R5 EXTN, PVMT\SECTIONS.DWG\, 09.15.06

QUAD CITY INTERNATIONAL AIRPORT
RUNWAY 5 EXTENSION – PAVING
ILL. MLI-3623, QU003

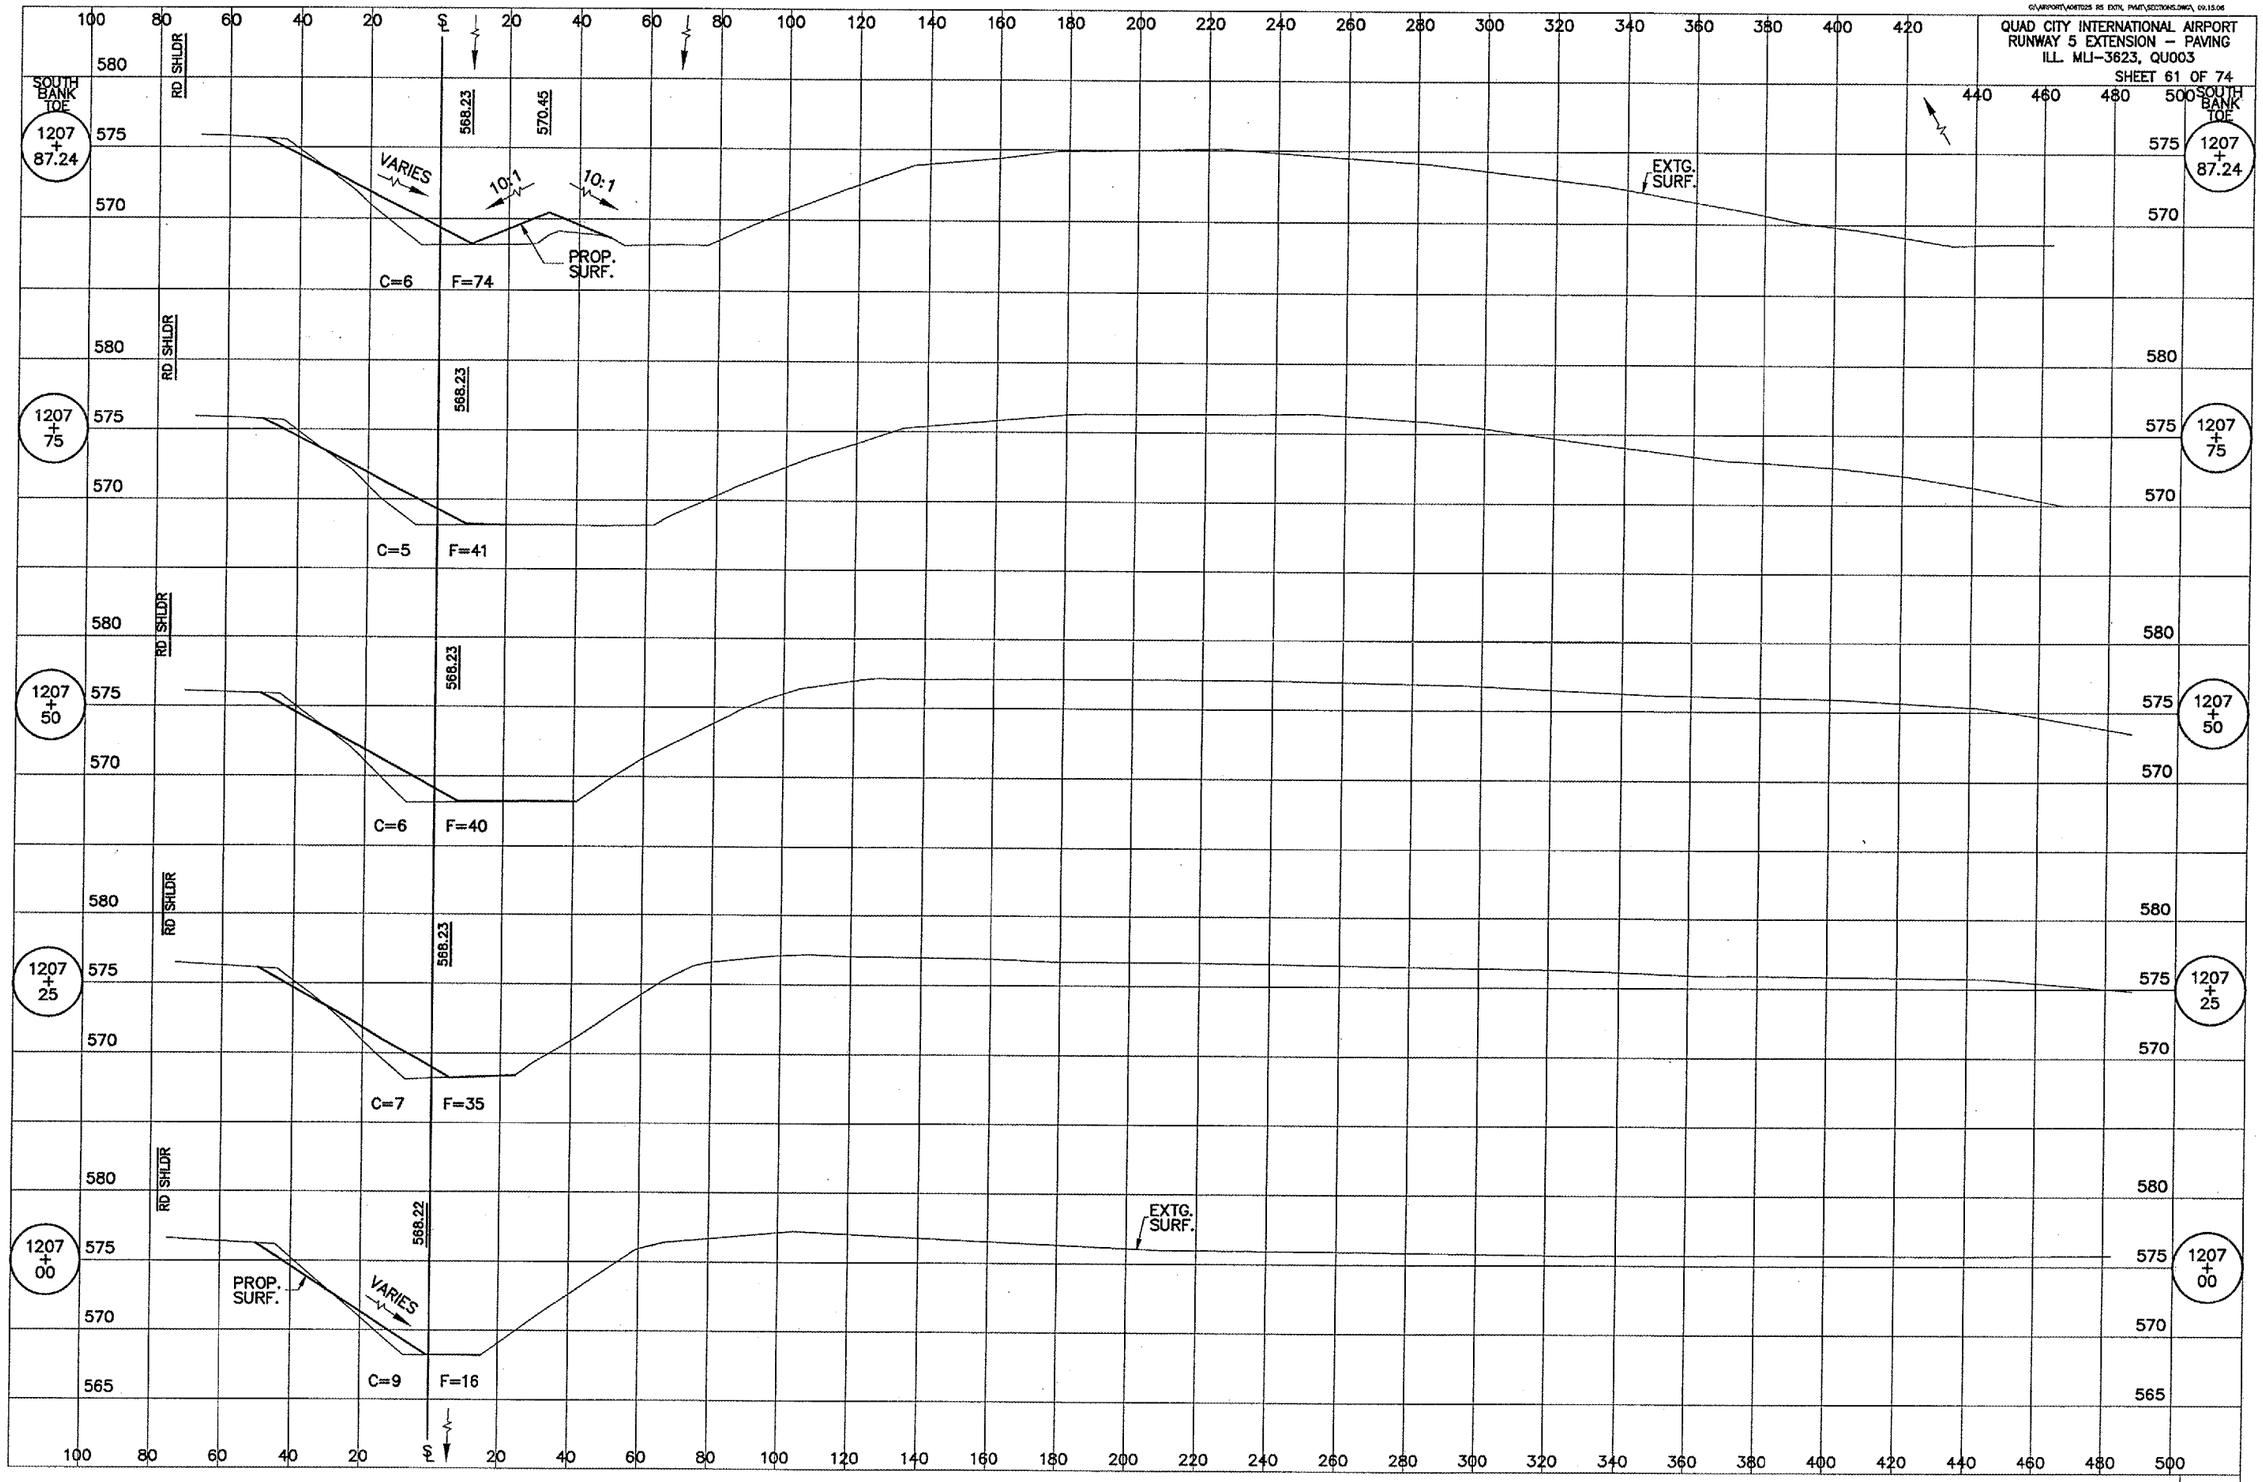

RELOCATED DITCH CROSS SECTIONS, STA 1207+00 TO STA 1207+87.24

G:\Airport\A06T025 R5 EXTN, PVMT\Sections.dwg, 5/8/2007 9:28:34 AM, jeffm