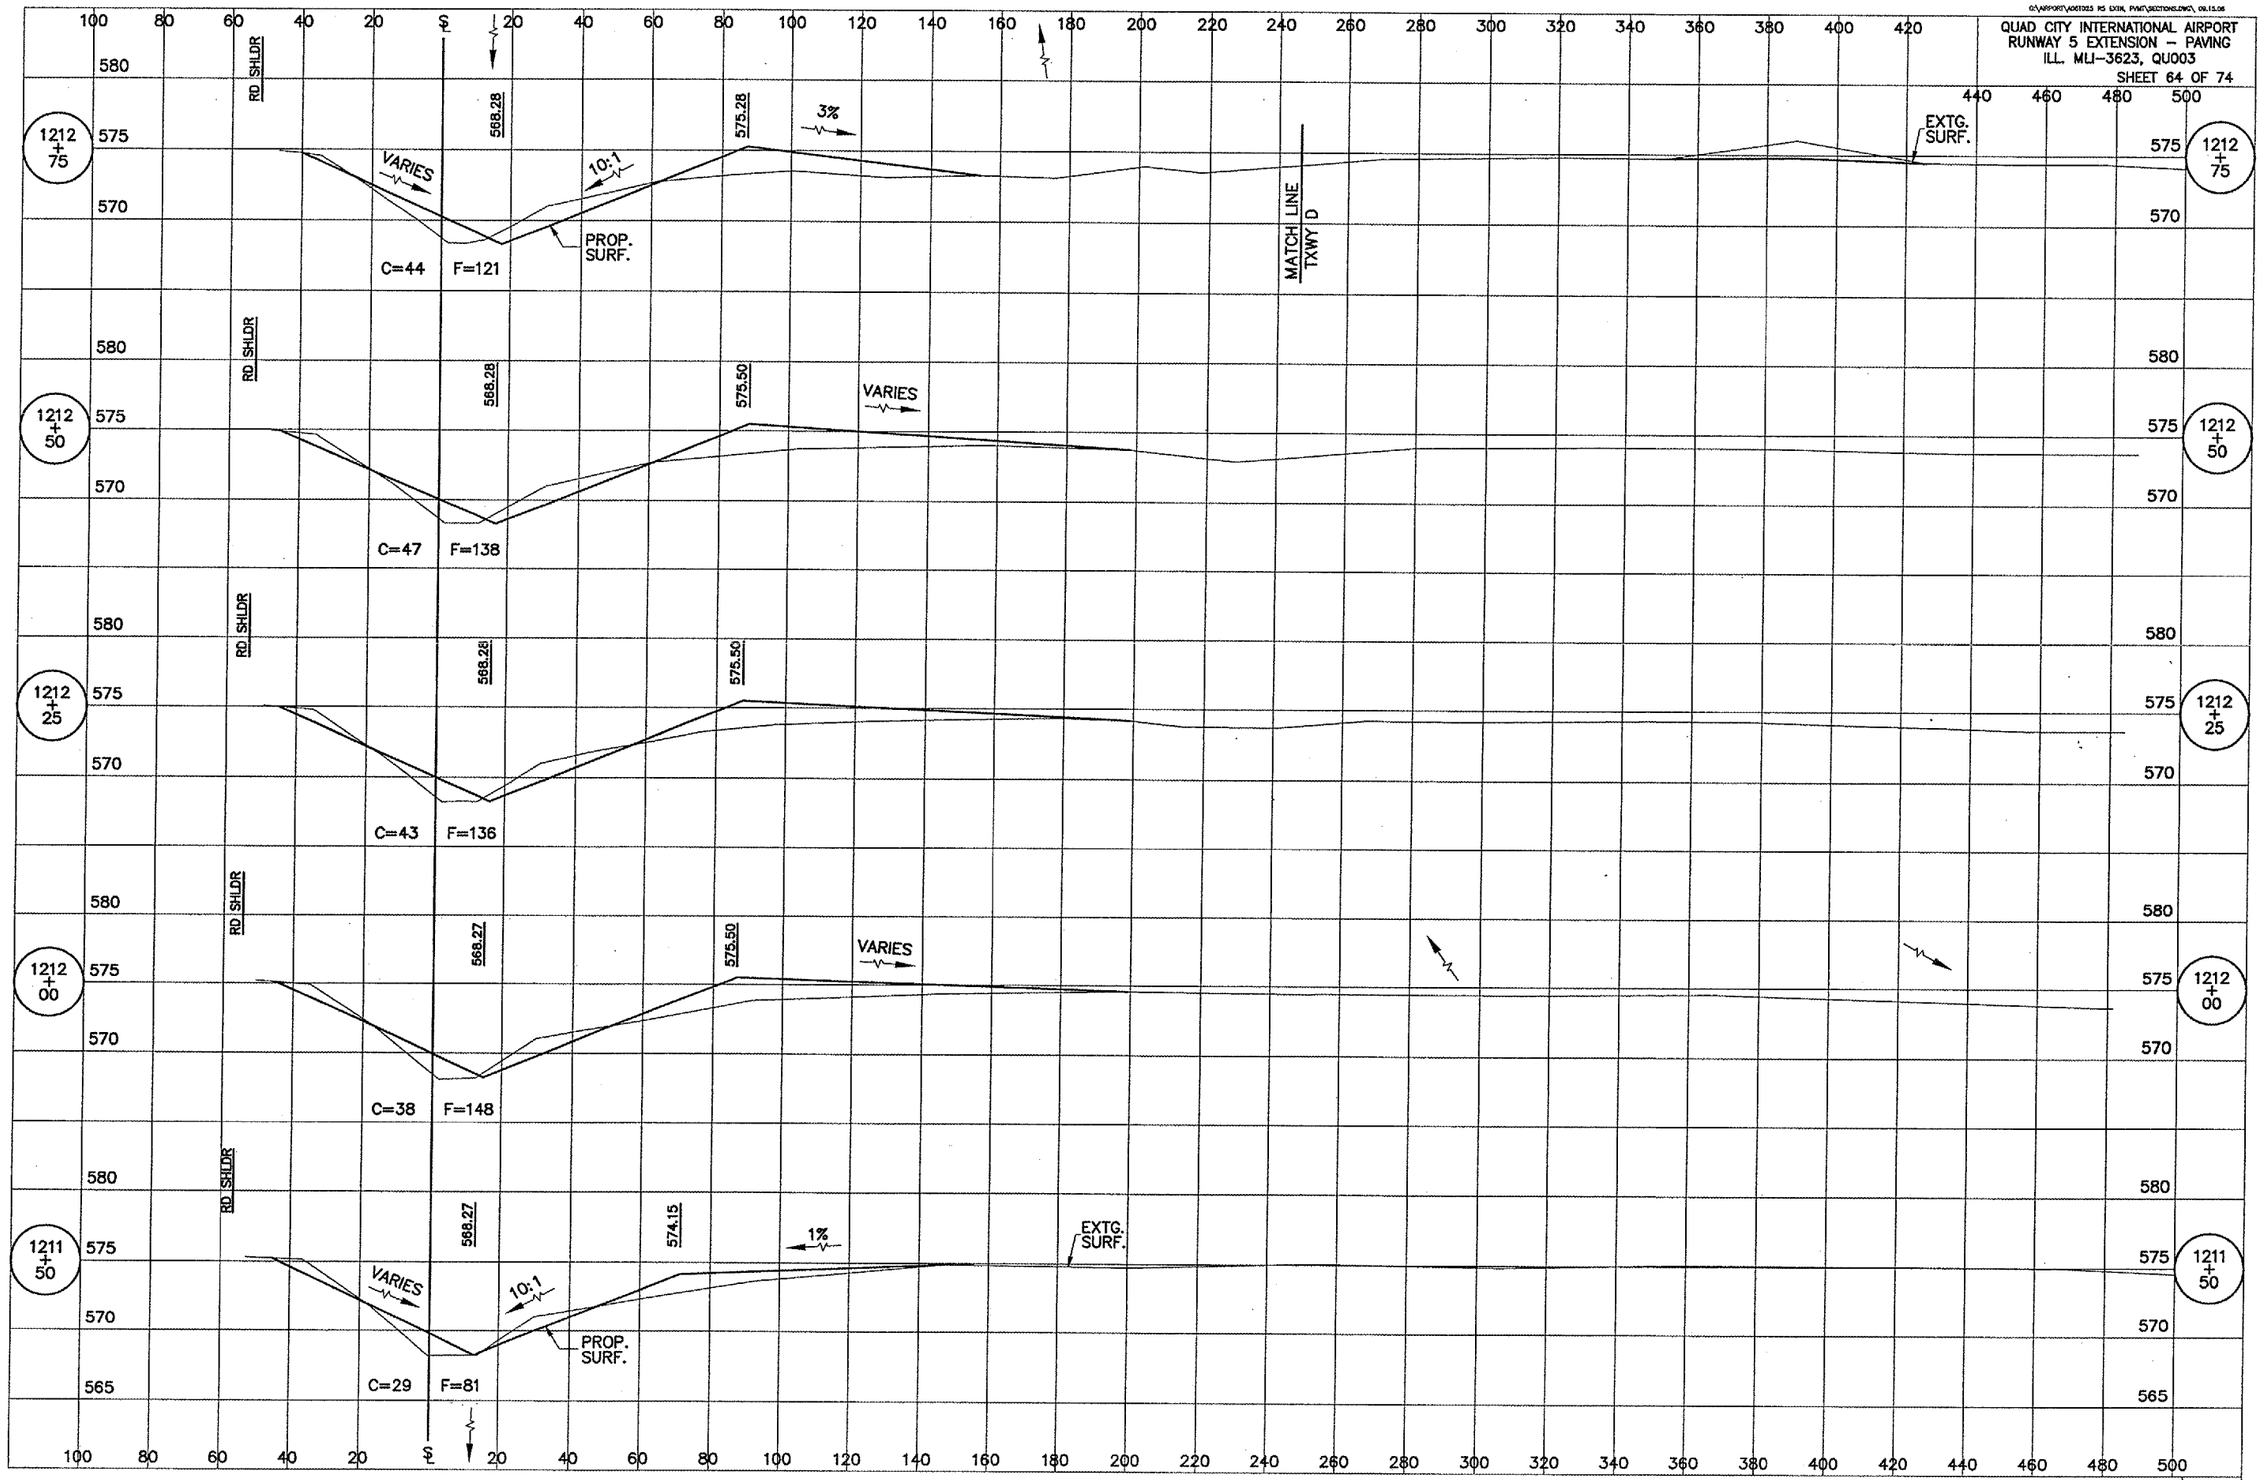

RELOCATED DITCH CROSS SECTIONS, STA 1211+50 TO STA 1212+75

3:\Airport\A06T025 R5 EXTN, PVMT\Sections.dwg, 5/8/2007 9:29:54 AM, effm