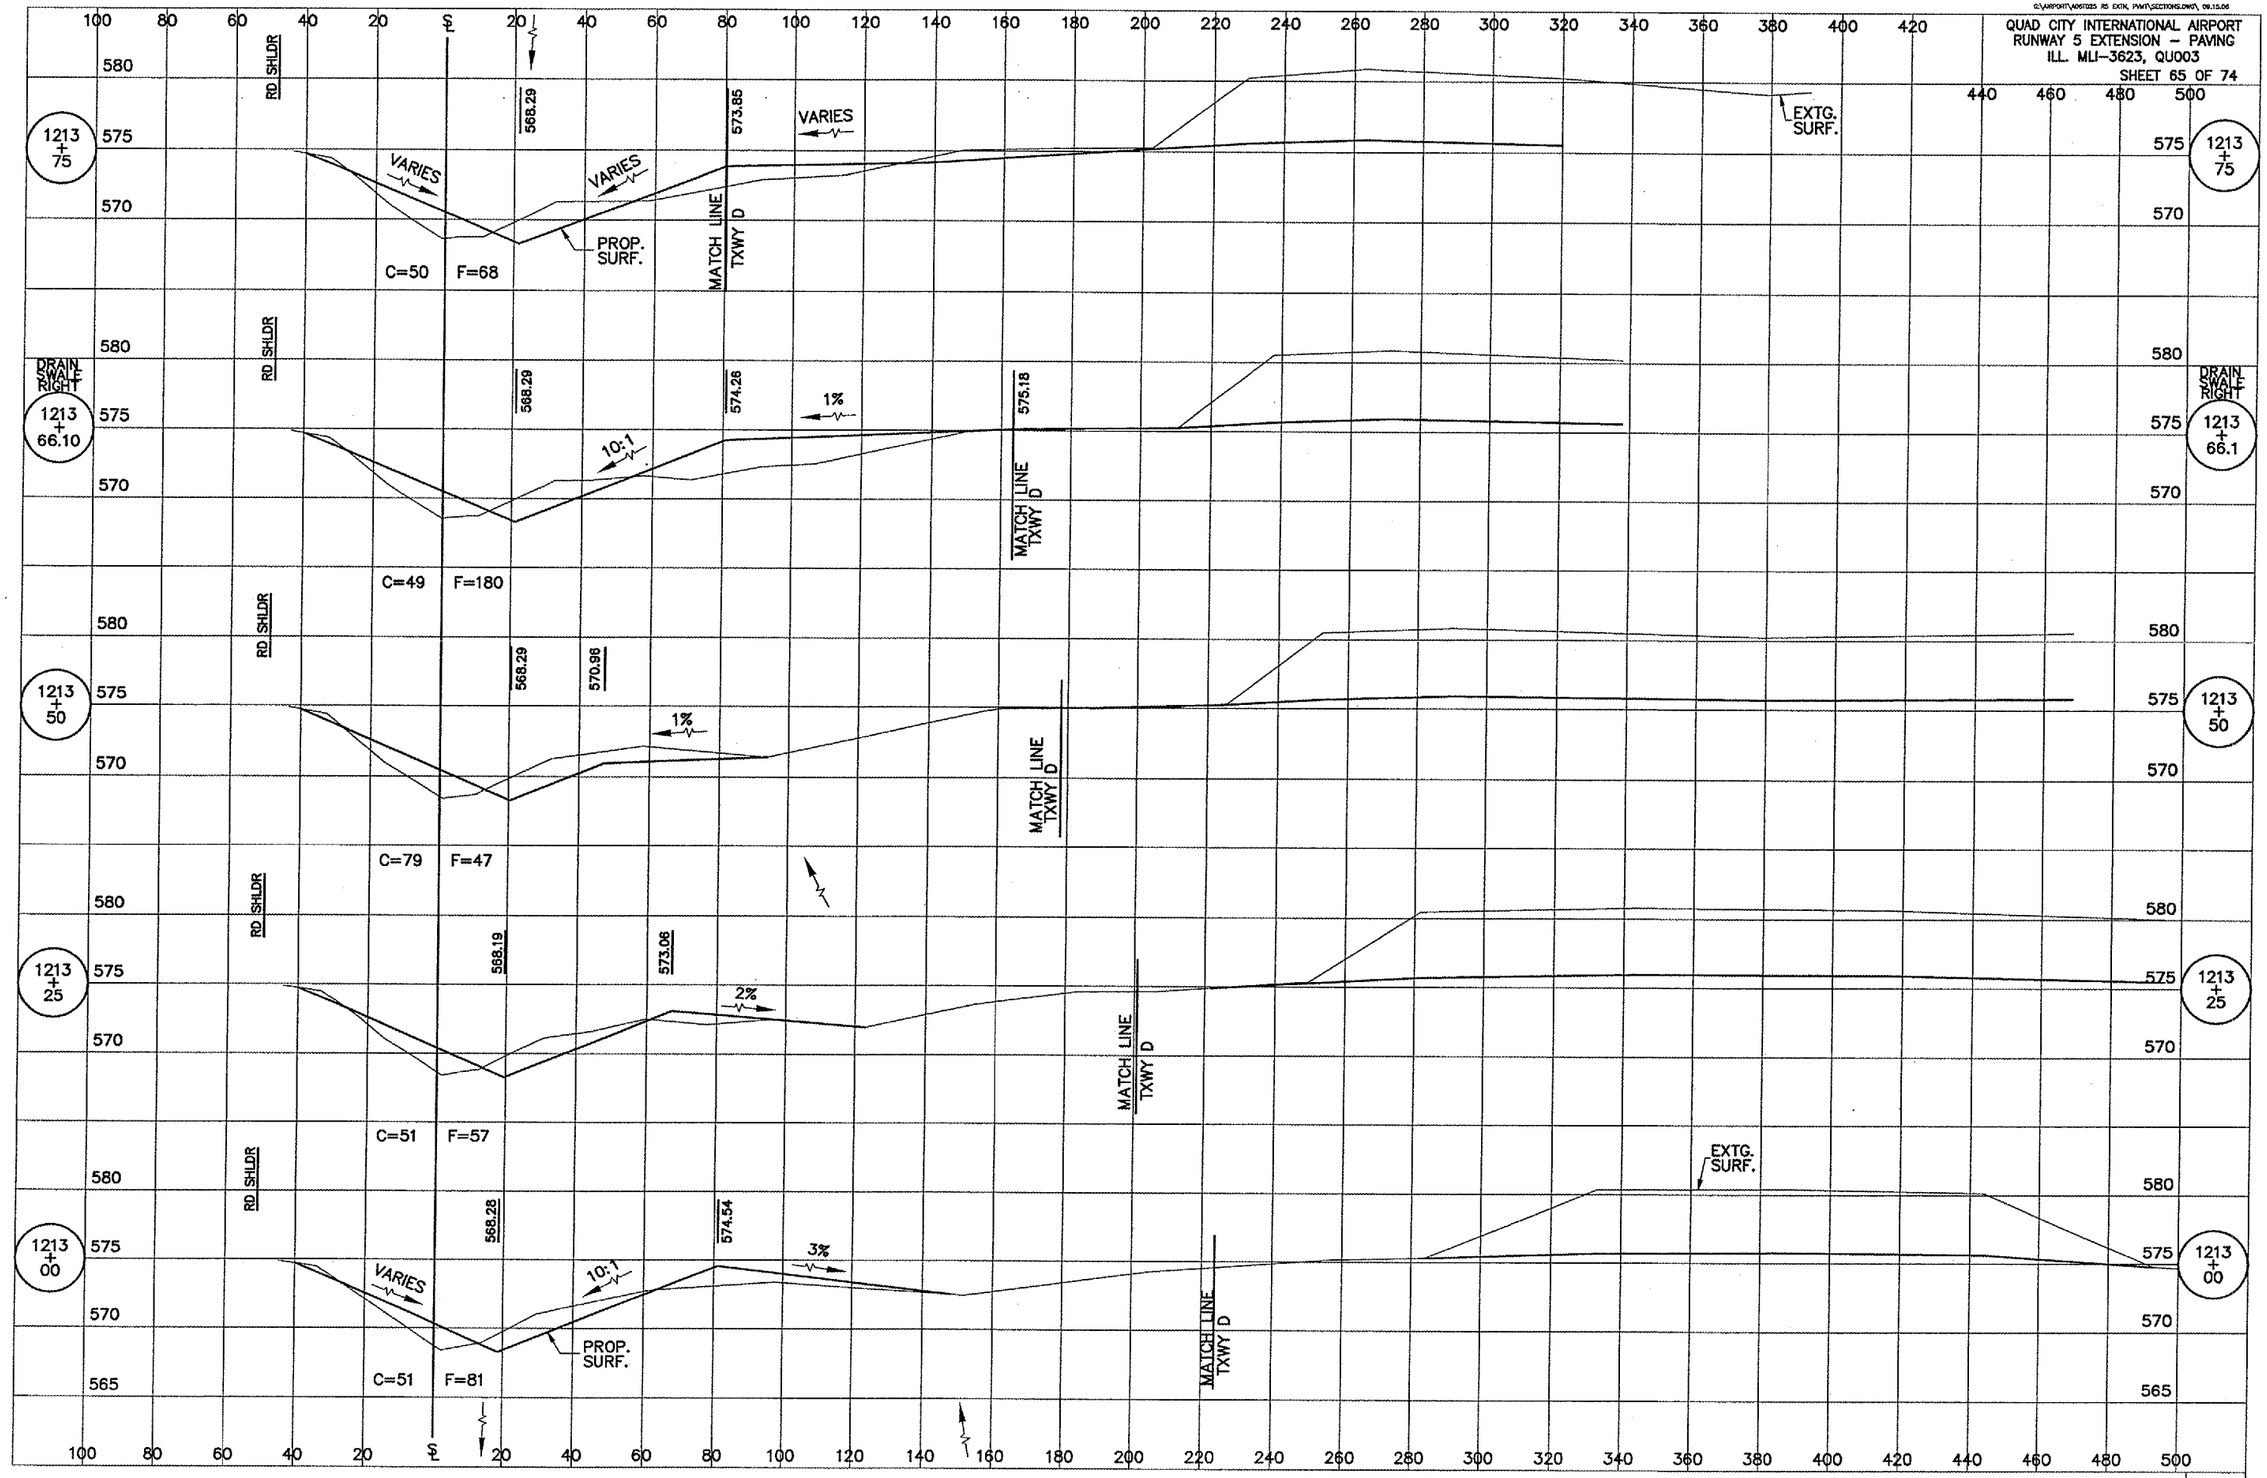

RELOCATED DITCH CROSS SECTIONS, STA 1213+00 TO STA 1213+75

G:\Airport\A06T025 R5 EXTN, PVMT\Sections.dwg, 5/8/2007 9:30:24 AM, sffrm