


RELOCATED DITCH CROSS SECTIONS, STA 1214+00 TO STA 1214+55.6

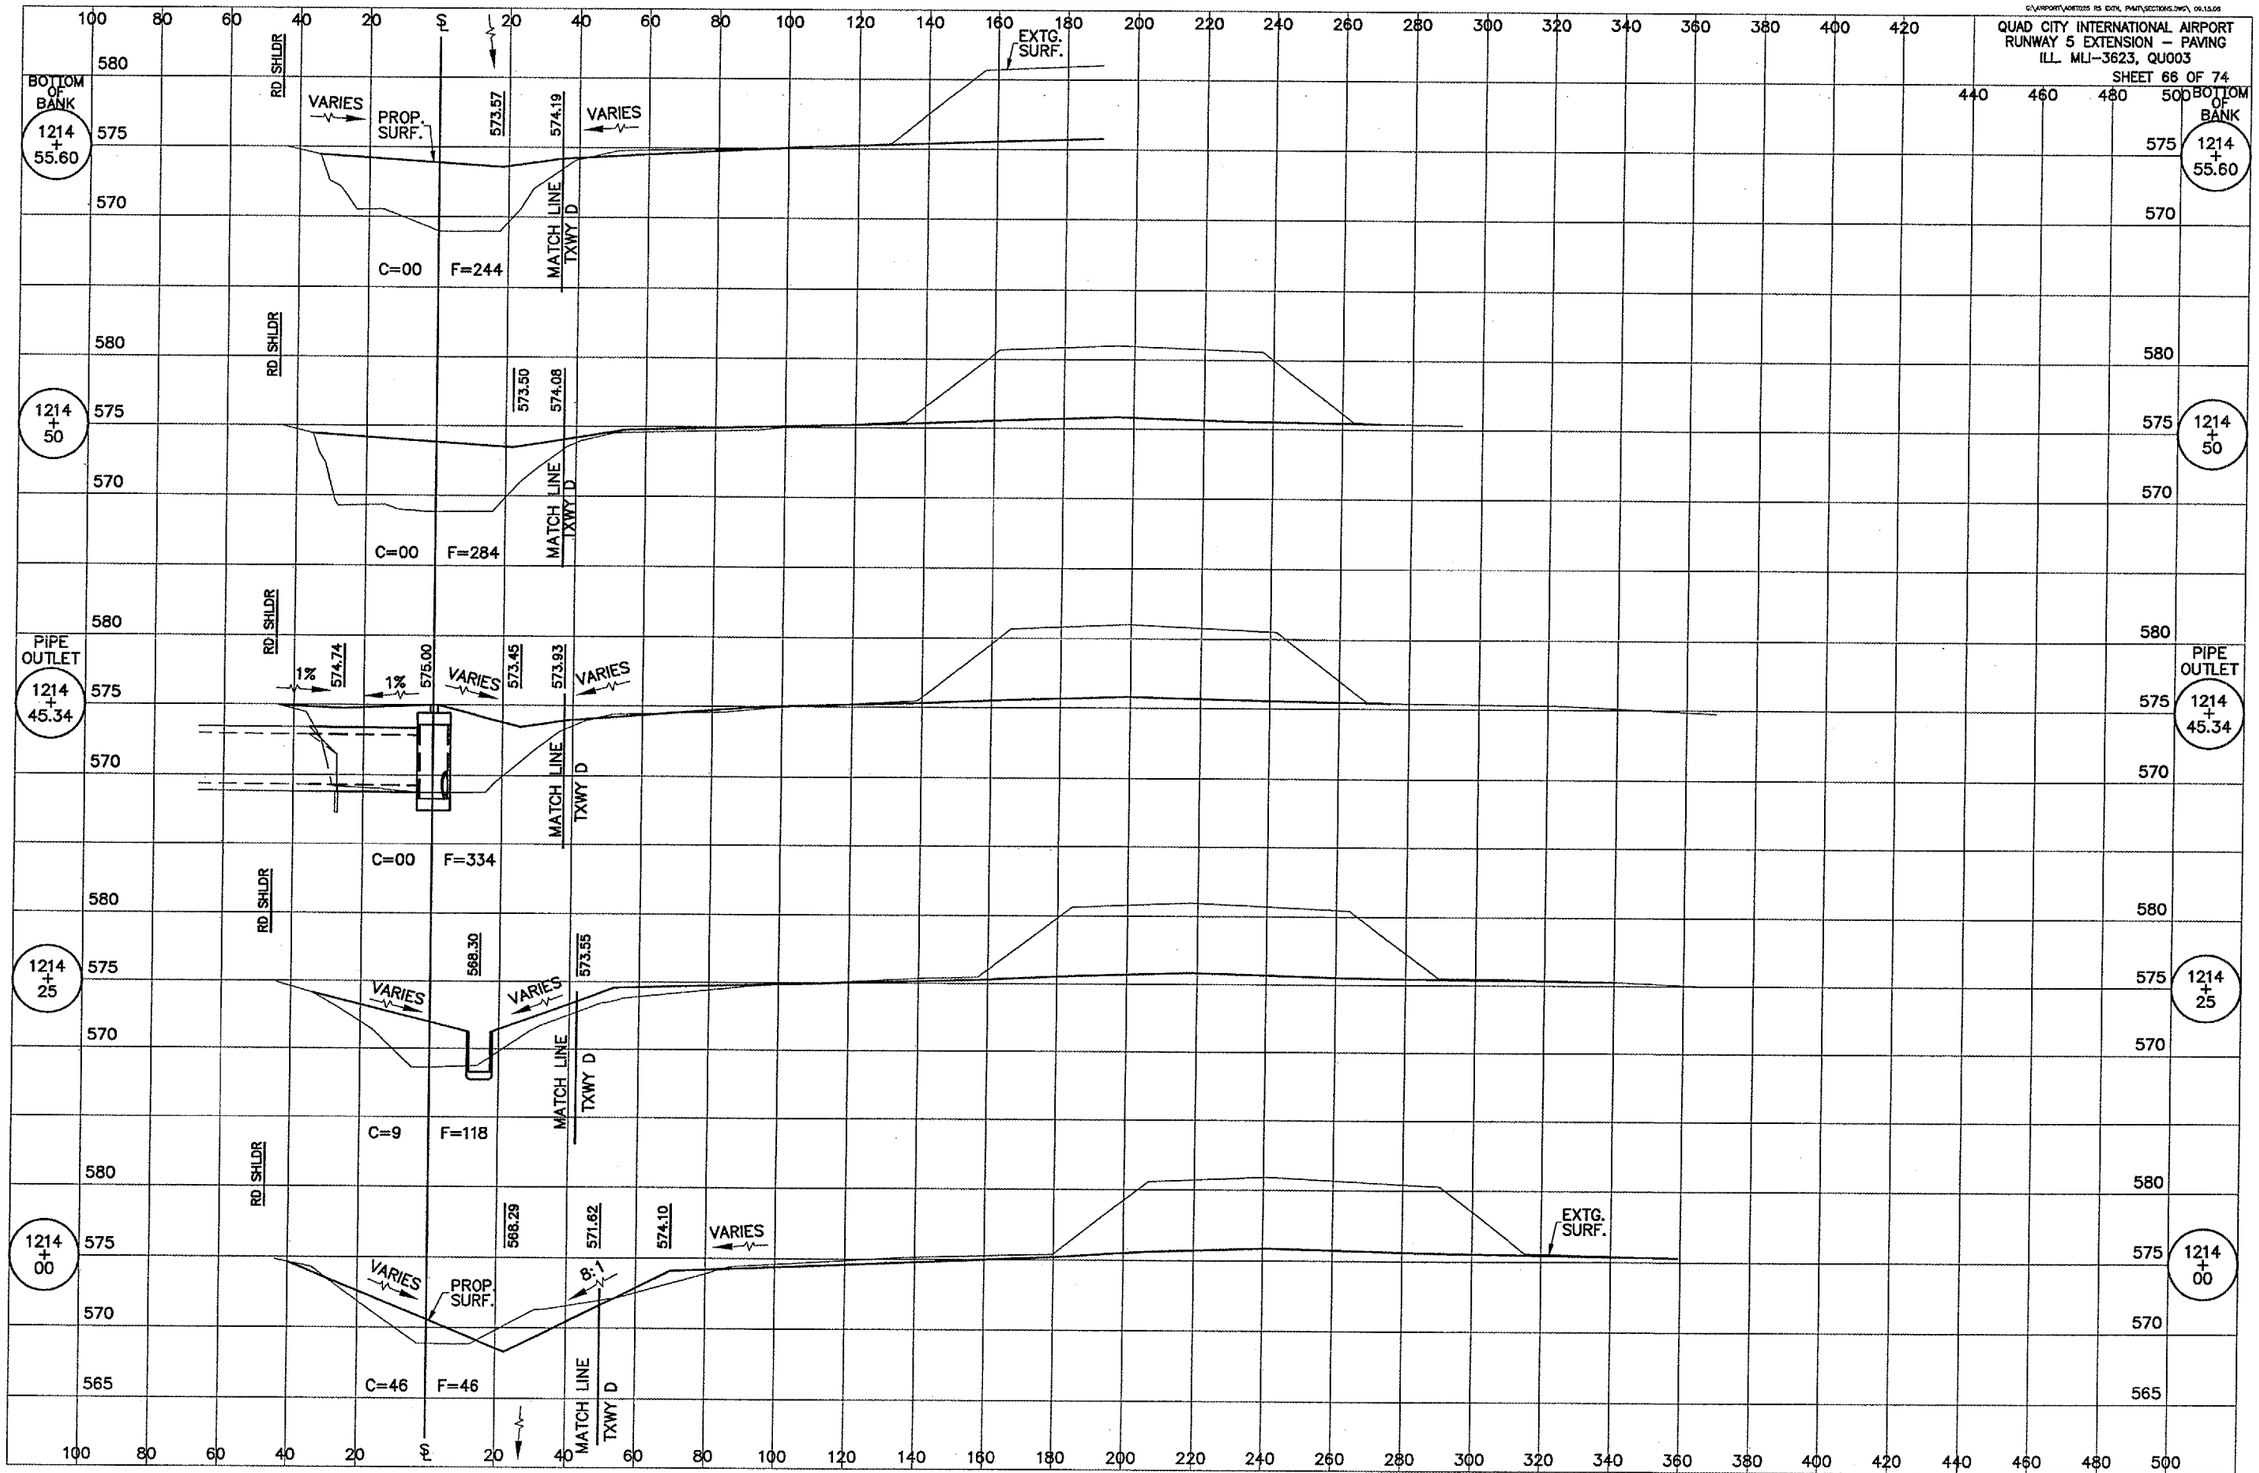

G:\Airport\A06T025 R5 EXTN, PVMT\Sections.dwg, 5/8/2007 9:30:53 AM, 3ffm