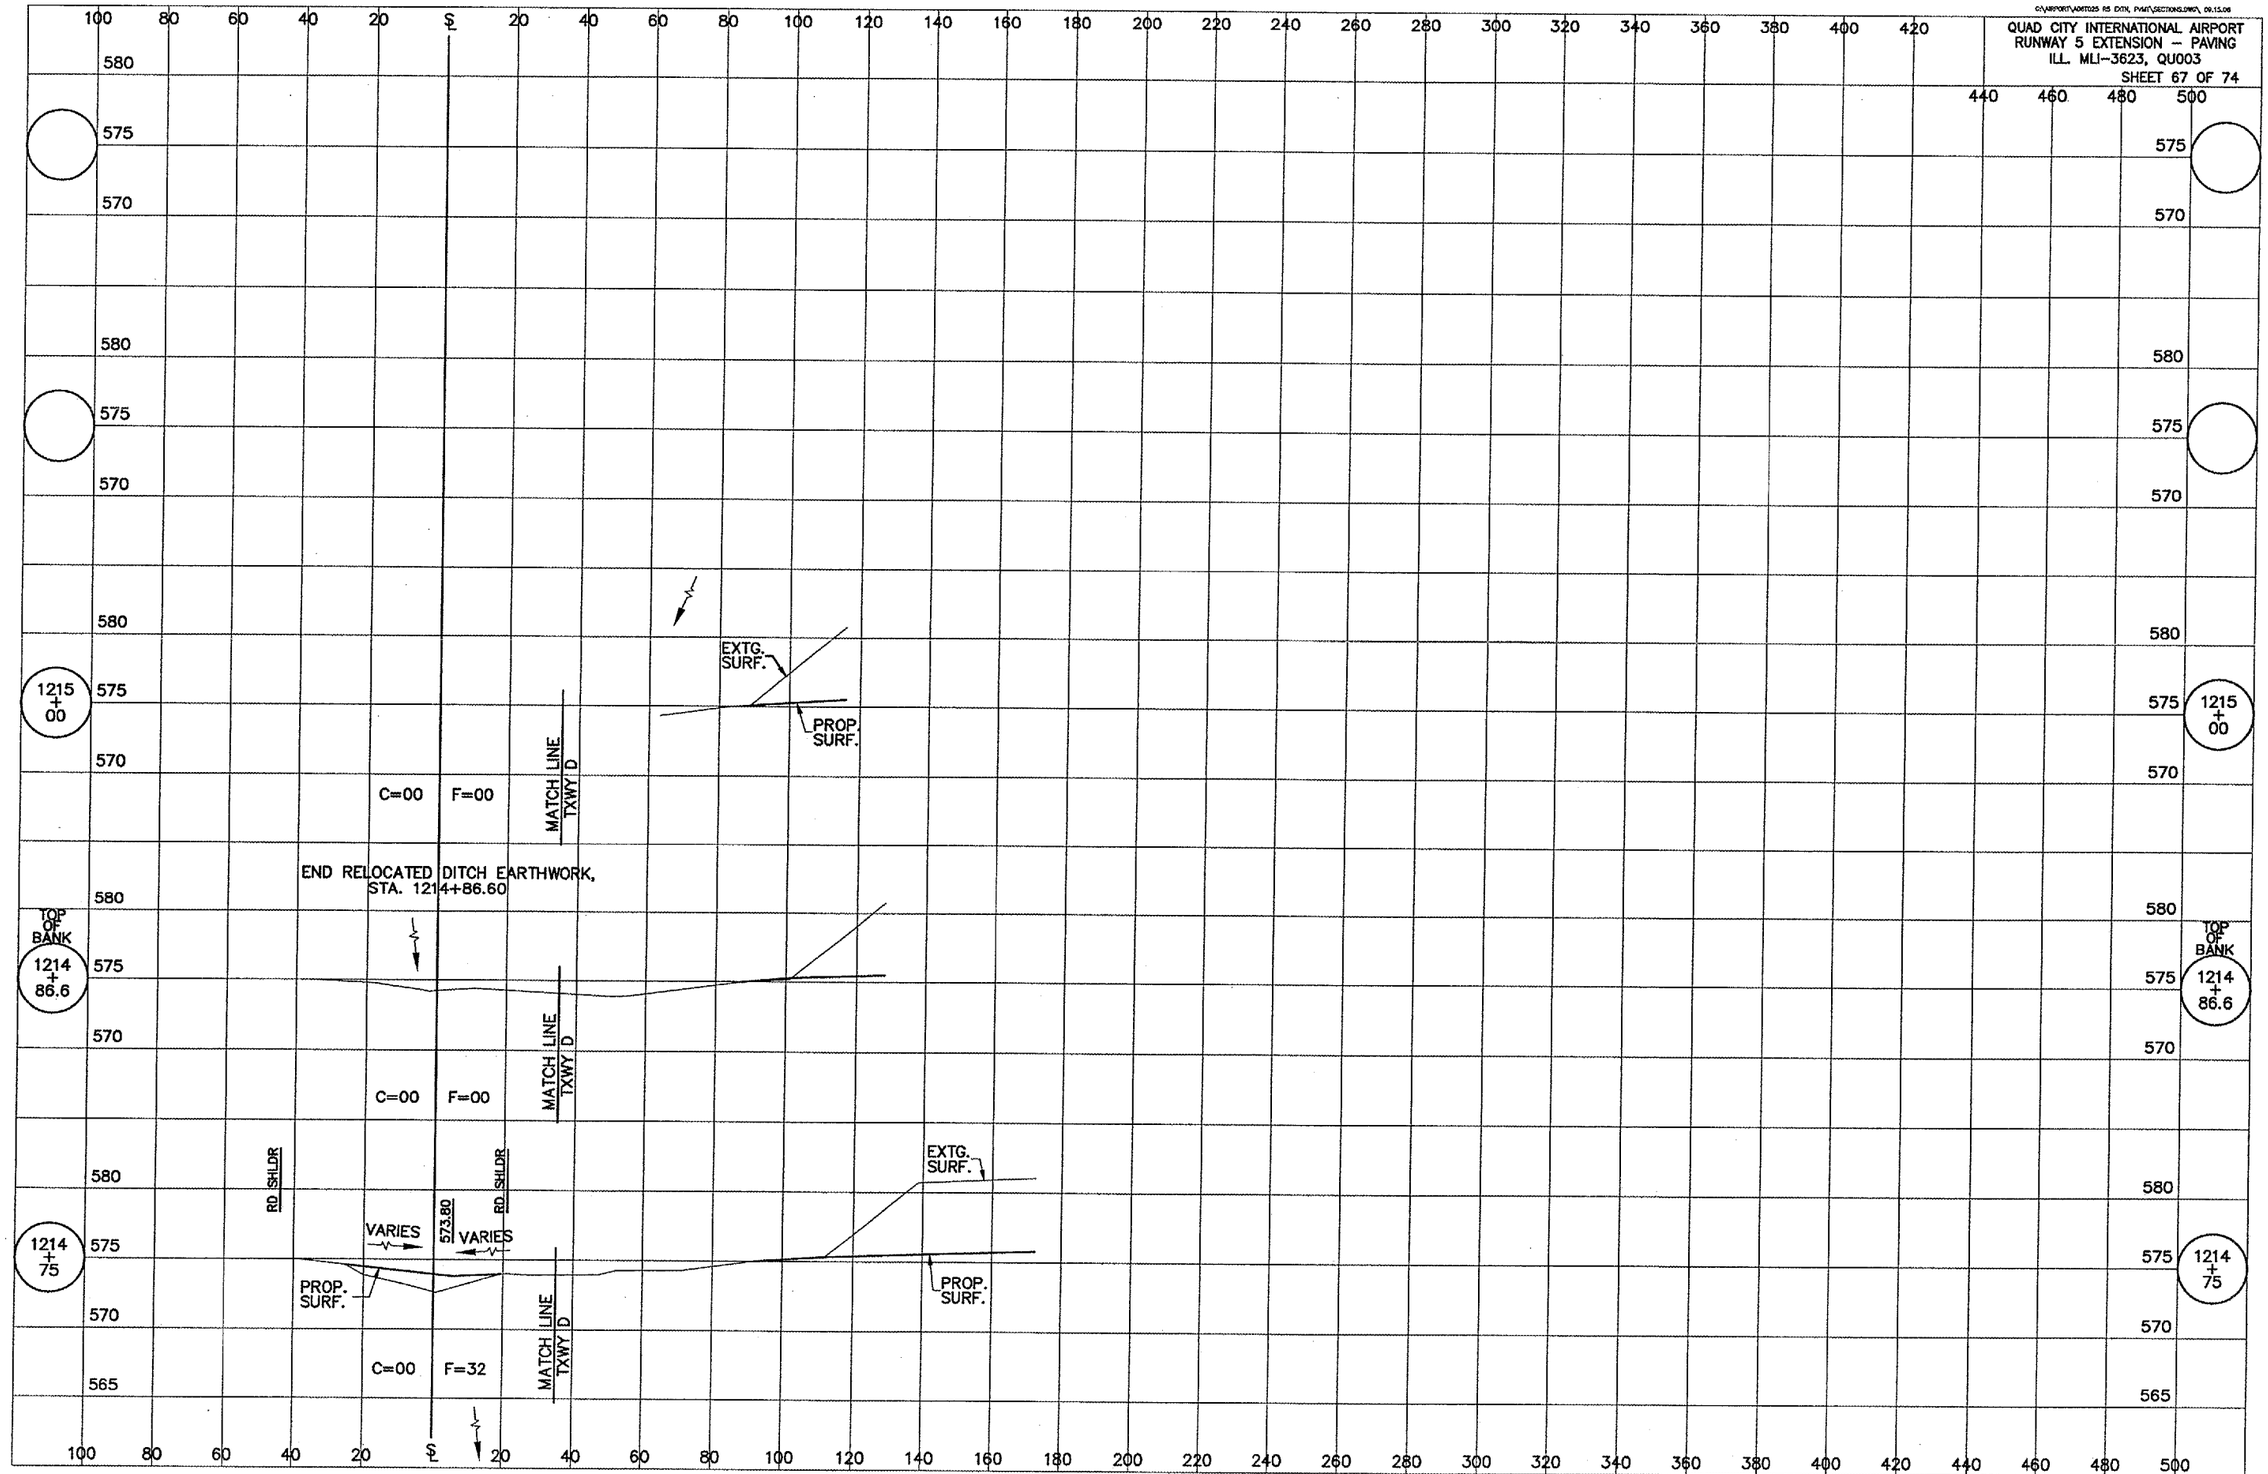

RELOCATED DITCH CROSS SECTIONS, STA 1214+75 TO STA 1215+00

g:\Airport\A06T025 R5 EXTN, PVMT\Sections.dwg, 5/8/2007 10:08:35 AM, efim