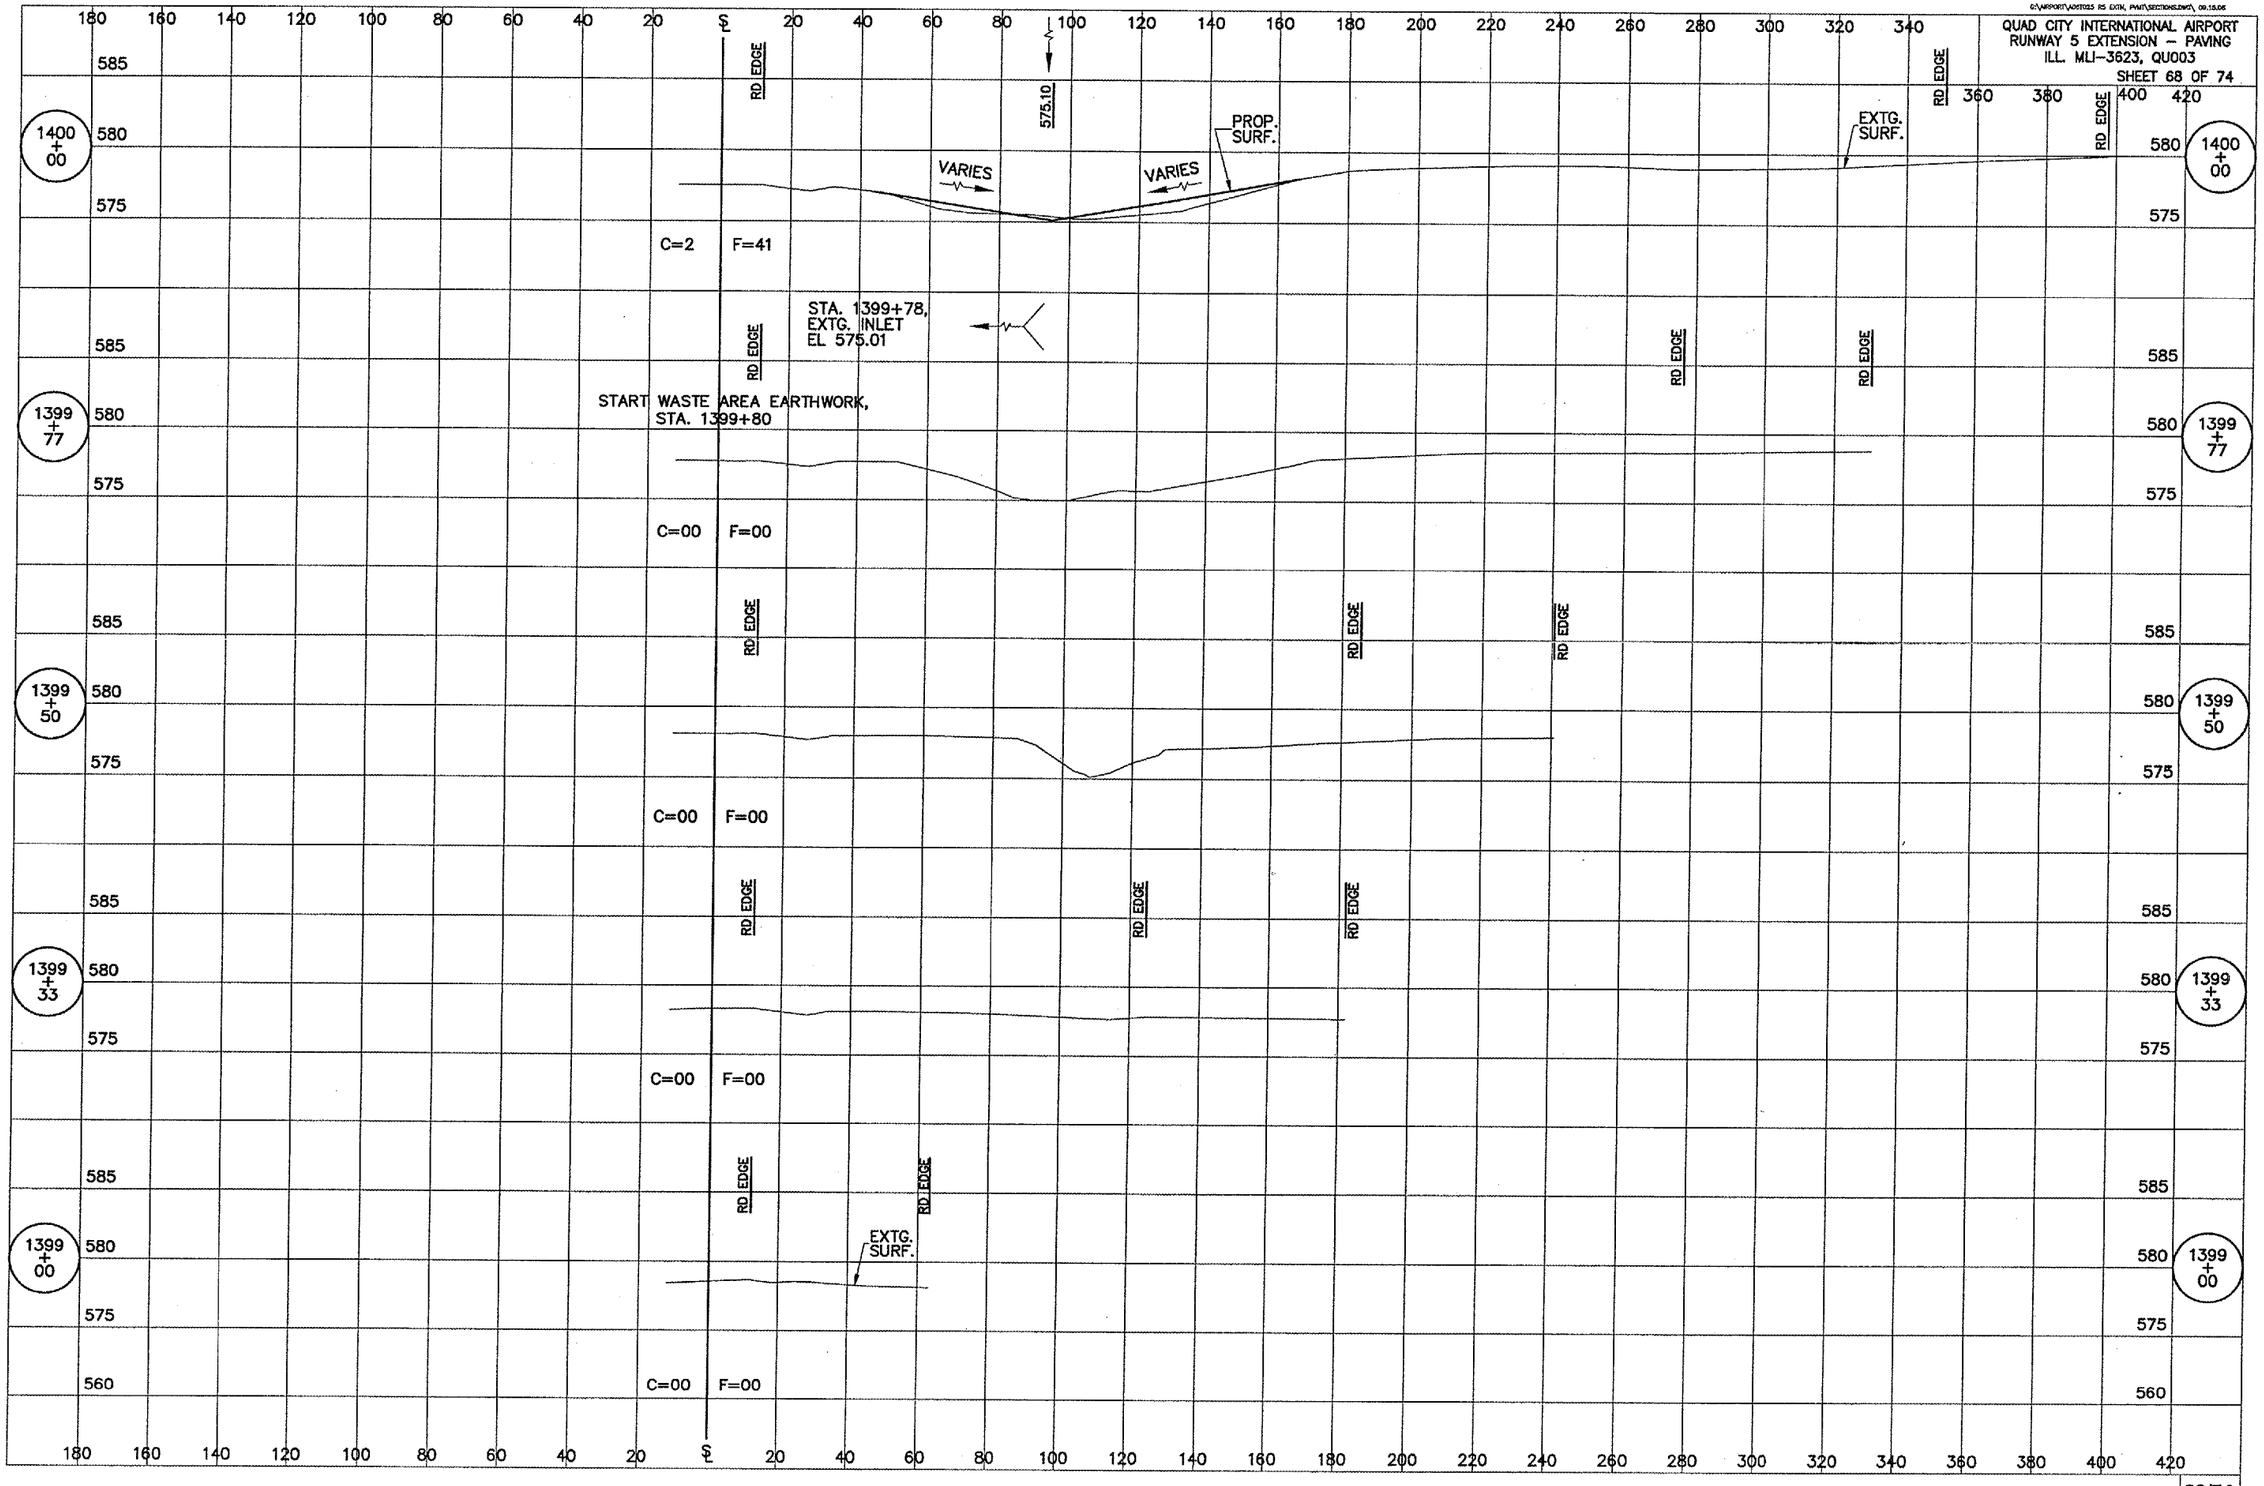

SOIL WASTE CROSS SECTIONS, STA 1399+00 TO STA 1400+00

G:\Airport\A06T025 R5 EXTN, PVMT\Sections.dwg, 5/8/2007 9:33:33 AM, jaffm