G:\AIRPORT\A061025 R5 EXTN, PVMT\SECTIONS.DWG\, 09.15.06

QUAD CITY INTERNATIONAL AIRPORT
RUNWAY 5 EXTENSION – PAVING
ILL. MLI-3623, QU003
SHEET 69 OF 74

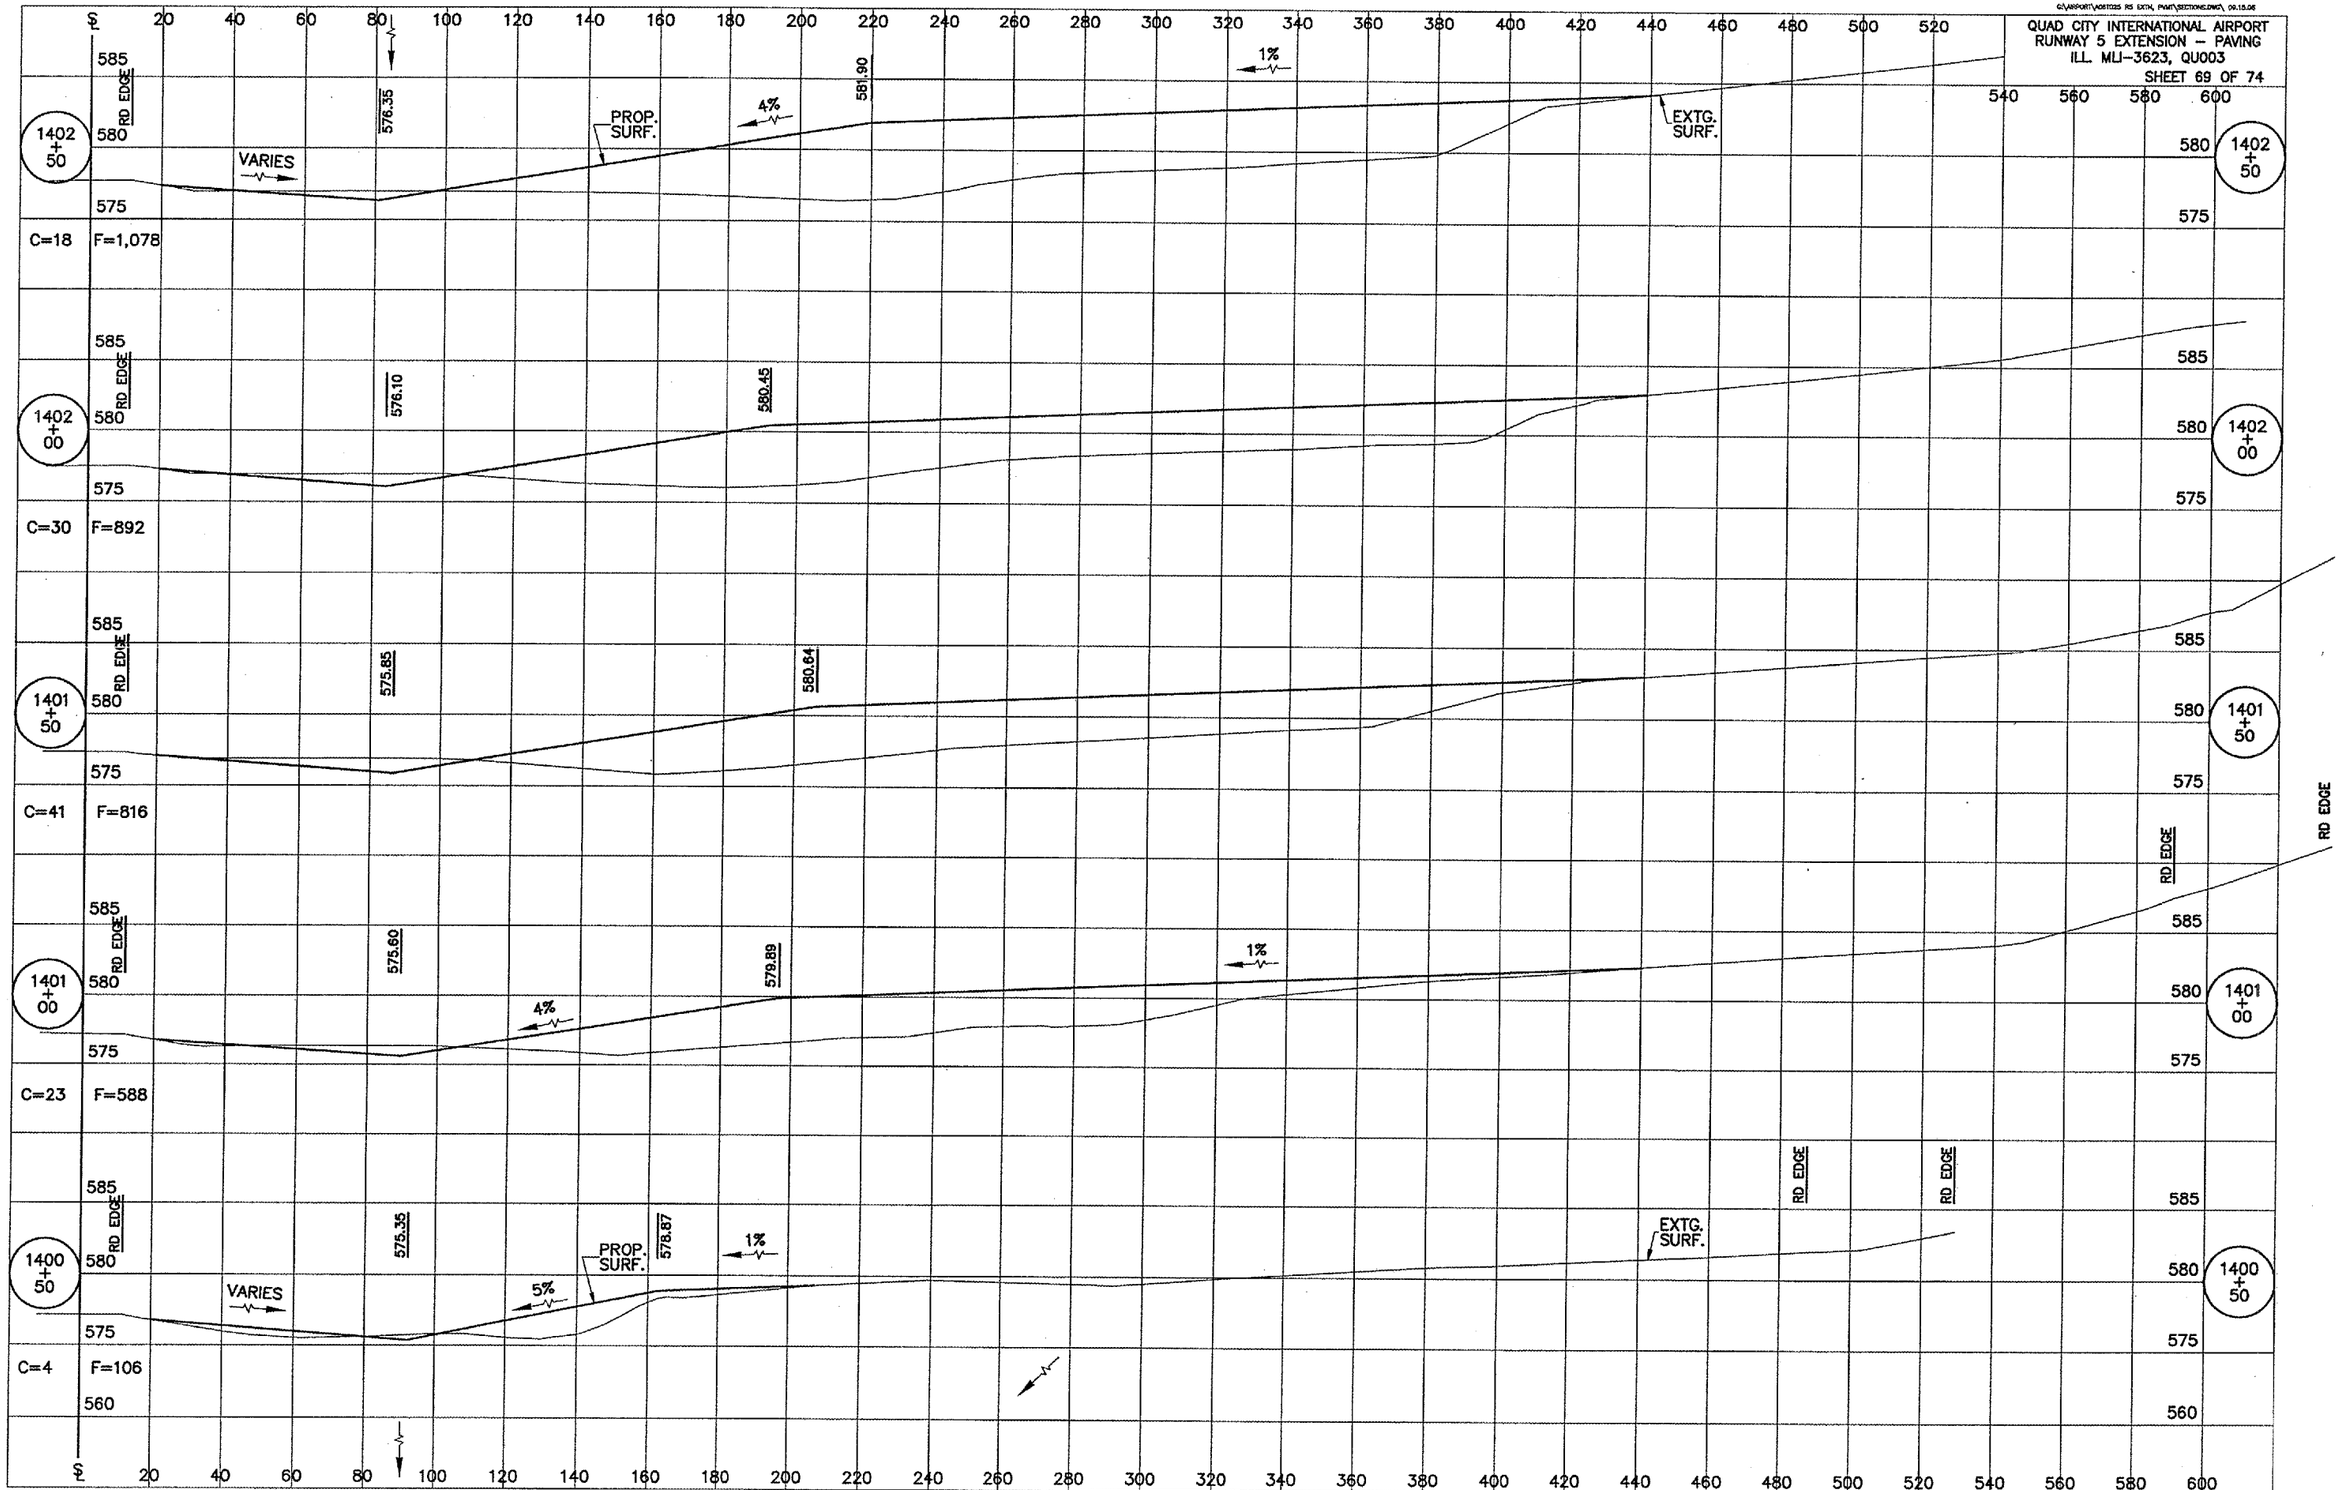

SOIL WASTE CROSS SECTIONS, STA 1400+50 TO STA 1402+50

irport\A06T025 R5 EXTN, PVMT\Sections.dwg, 5/8/2007 9:34:00 AM,