QUAD CITY INTERNATIONAL AIRPORT
RUNWAY 31 EXTENSION – PAVING
ILL. MLI–3689, QU005
SHEET 10 OF 58

LEGEND:

- EDGE LIGHT
- GUIDANCE SIGN
- ELECTRICAL CABLE
- STORM SEWER, TILE, OR UNDERDRAIN
- INLET
- OUTLET
- STORM MANHOLE
- SANITARY MANHOLE
- DRAINAGE DITCH
- CONDUIT OR DUCT BANK
- PROPOSED PAVEMENT MILLING
- PROPOSED PAVEMENT REMOVAL

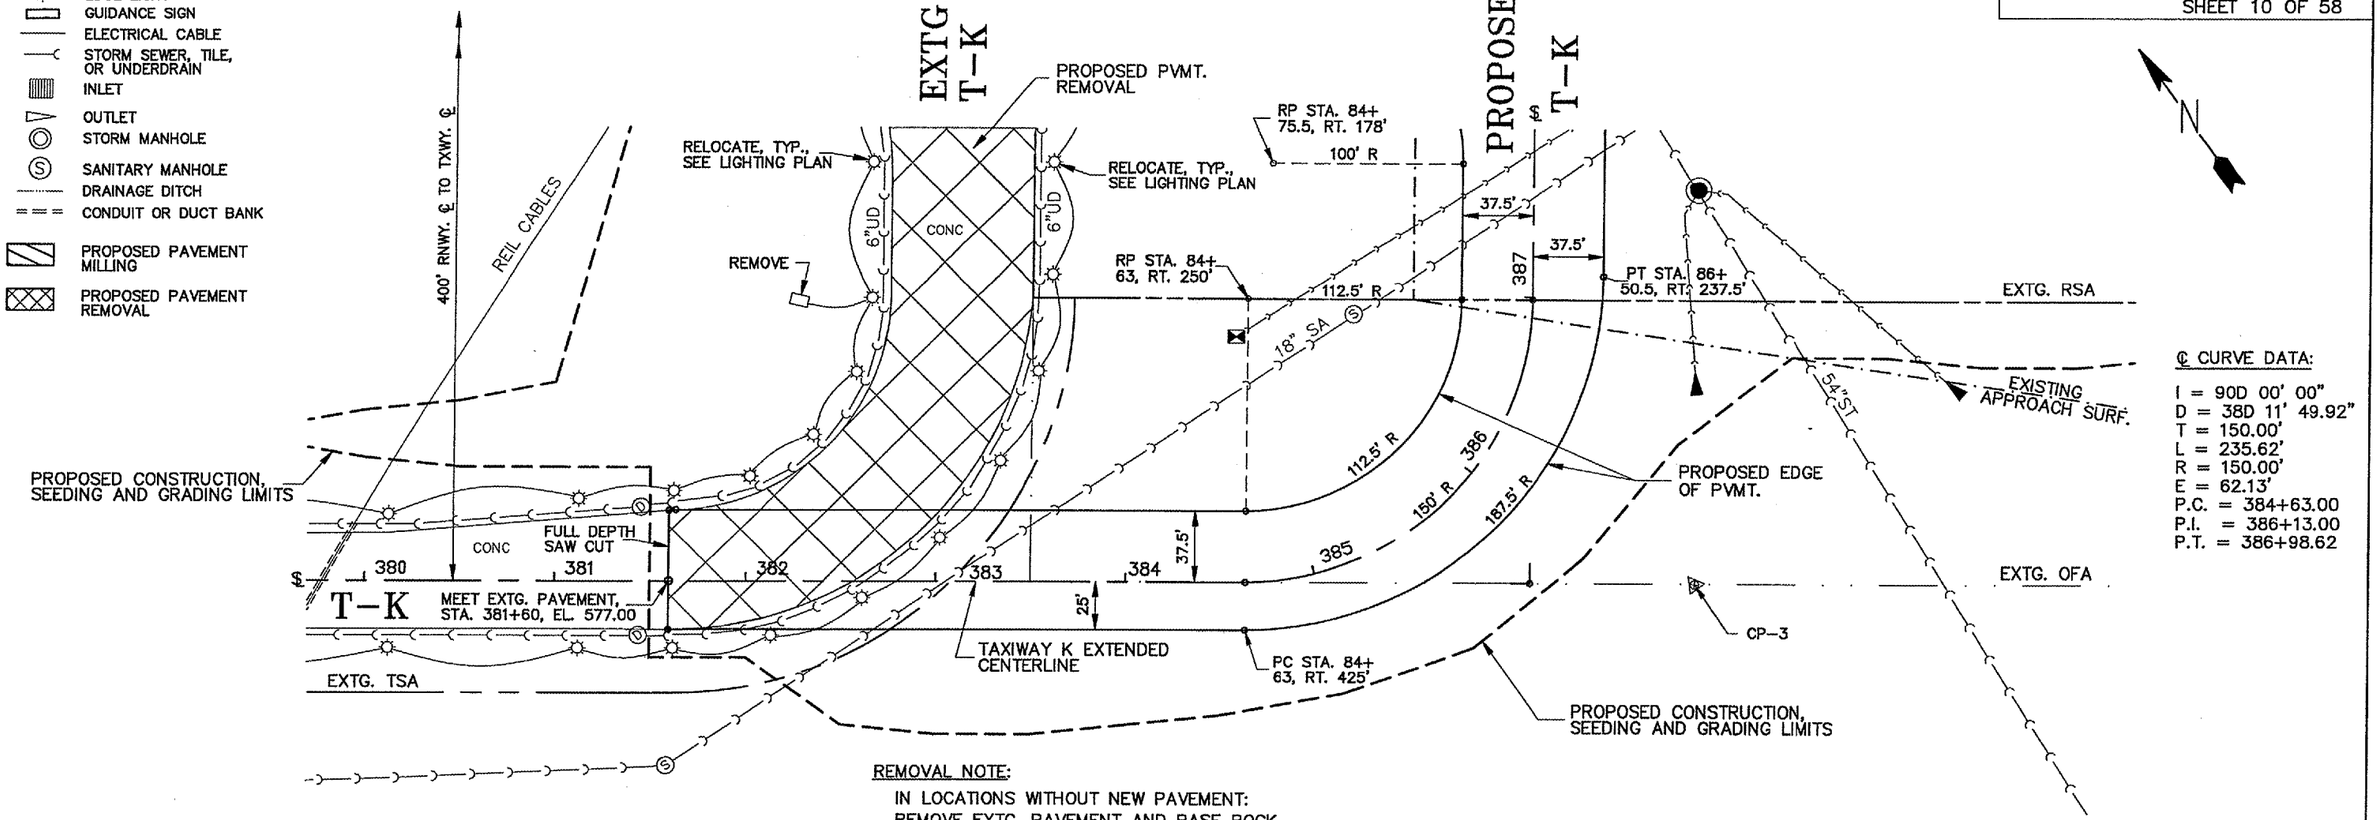

℄ CURVE DATA:

I = 90D 00' 00"
D = 38D 11' 49.92"
T = 150.00'
L = 235.62'
R = 150.00'
E = 62.13'
P.C. = 384+63.00
P.I. = 386+13.00
P.T. = 386+98.62

REMOVAL NOTE:

IN LOCATIONS WITHOUT NEW PAVEMENT:
REMOVE EXTG. PAVEMENT AND BASE ROCK TO A POINT THAT IS AT LEAST 8" BELOW THE FINAL GRADE. INCLUDE COST IN REMOVAL / EARTHWORK CONTRACT UNIT RATES.

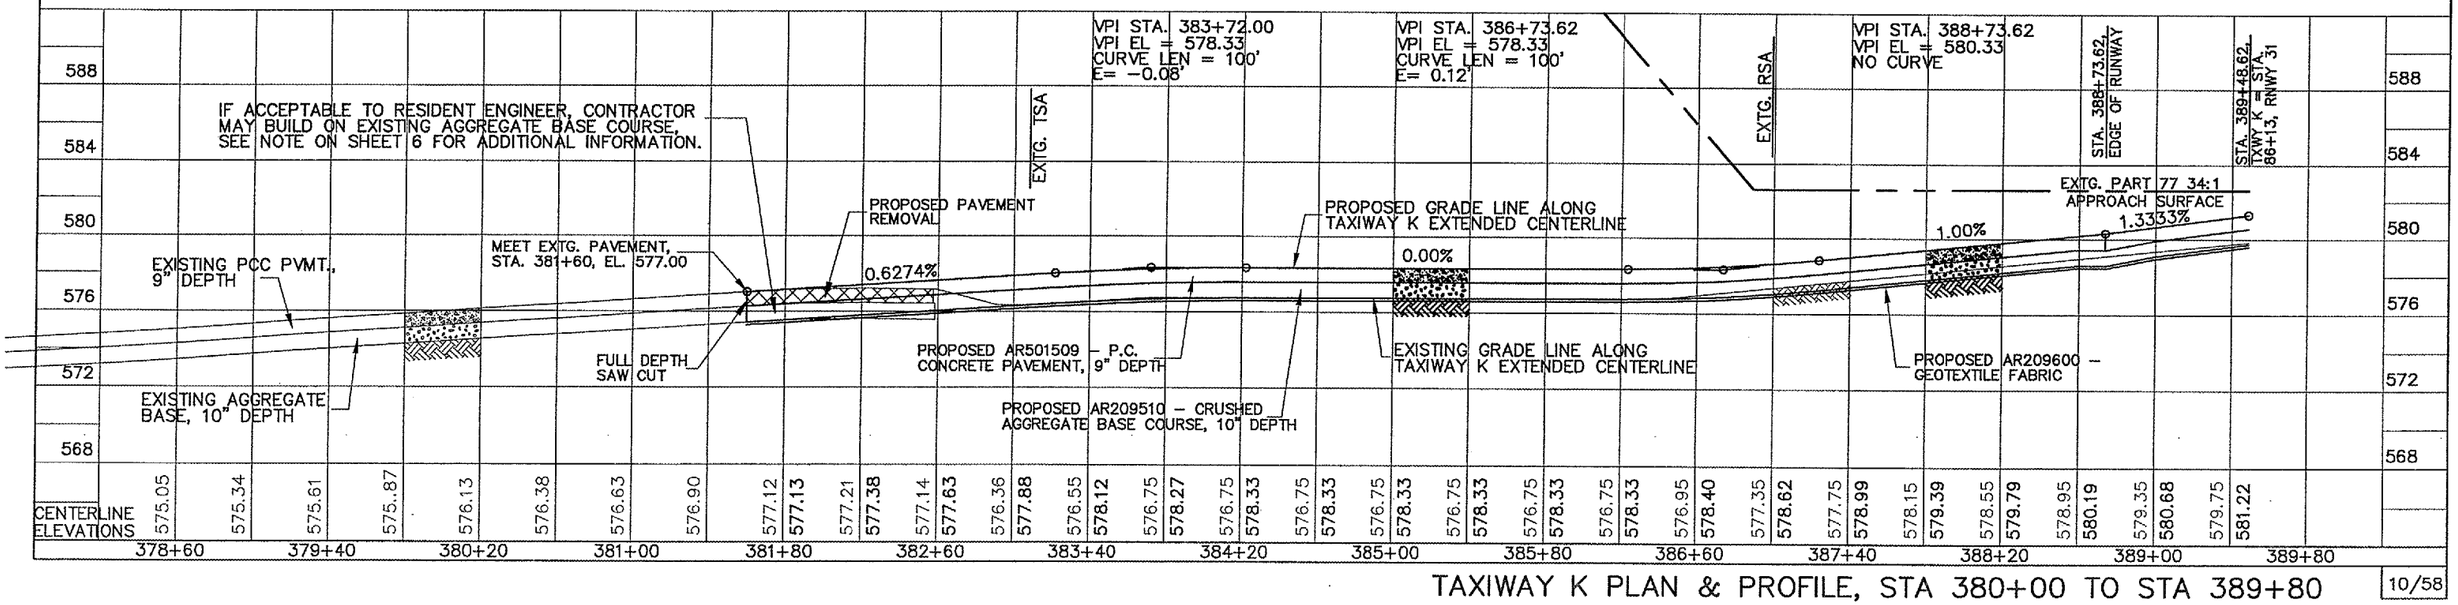

TAXIWAY K PLAN & PROFILE, STA 380+00 TO STA 389+80

10/58

G:\Airport\A061024 R31 EXTN, PVMT\PP.dwg, 5/11/2007 10:55:03 AM, jeffm