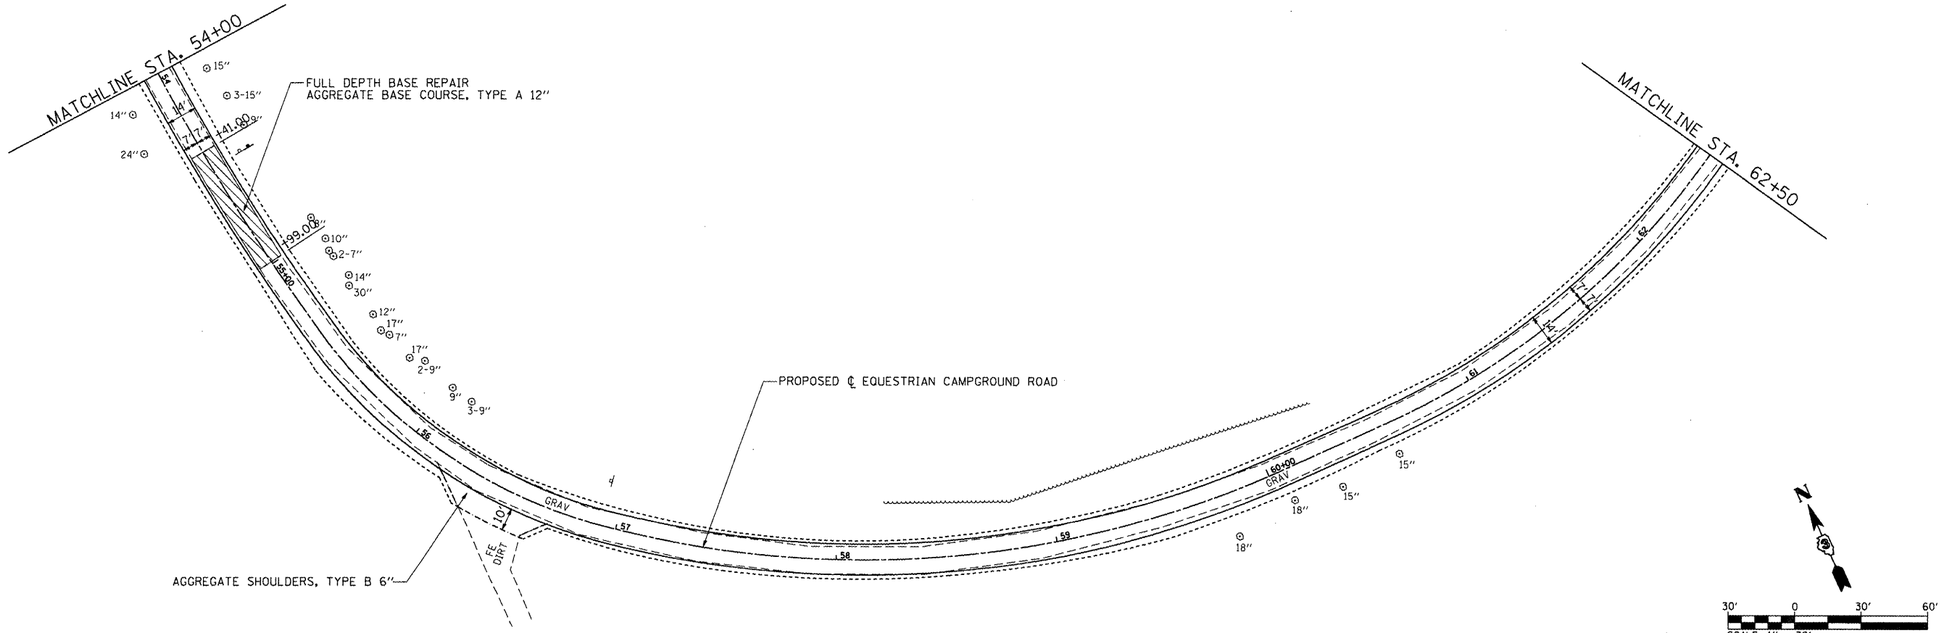

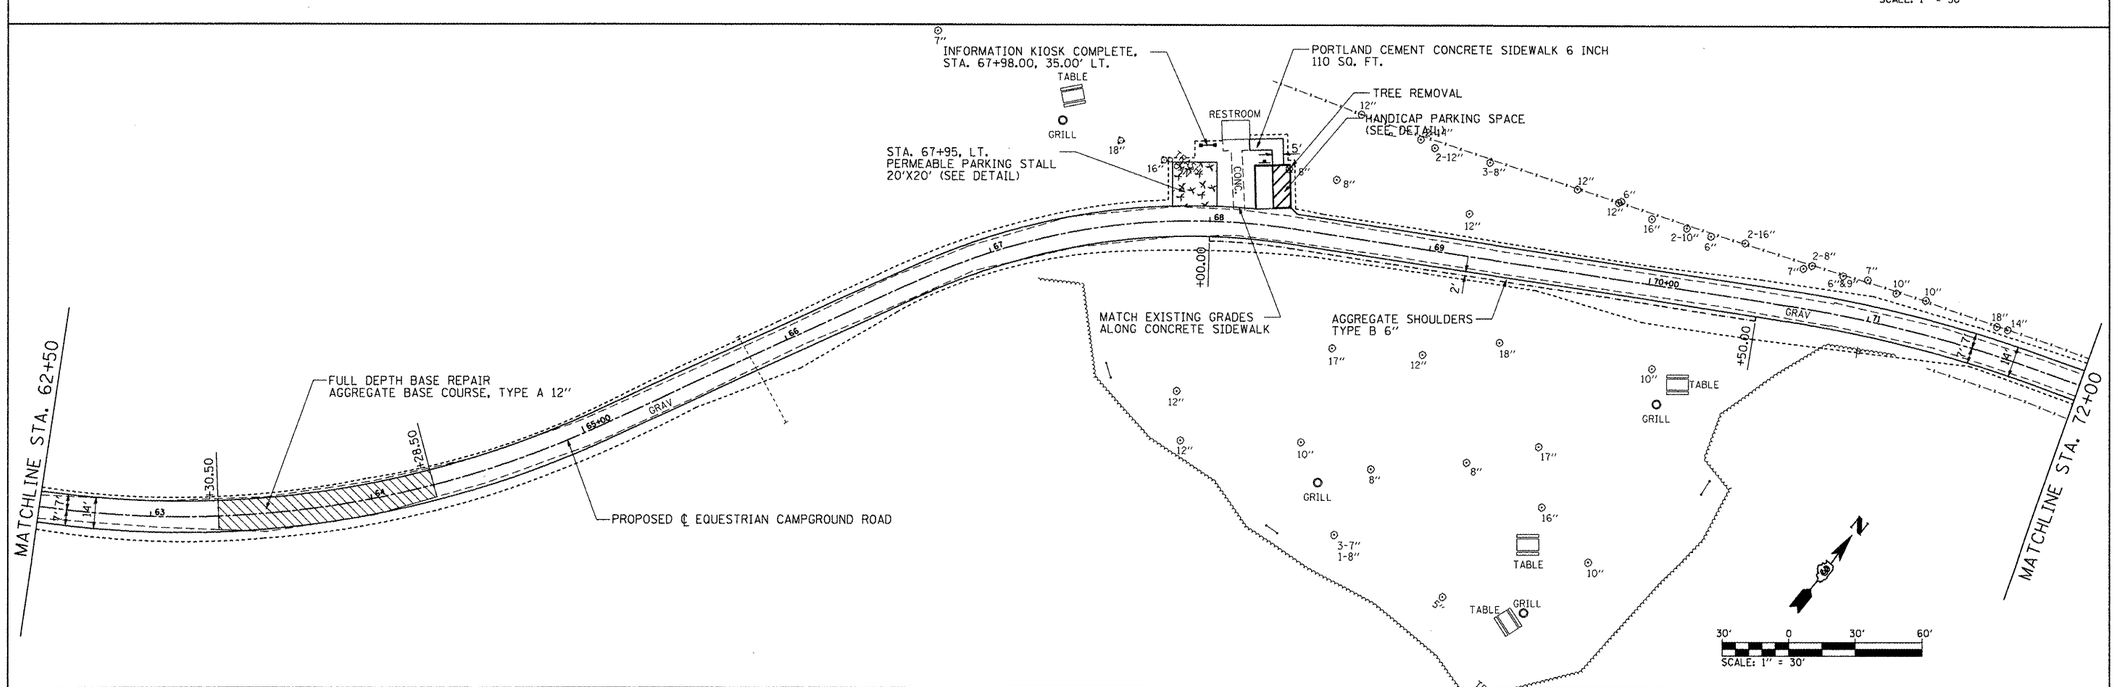

FILE NAME = L:\IDOT\II86610\WO.4\Draw\CADD_Sheets\DC46211-sht-Plan003.dgn	USER NAME = OpenH&B Springfield	DESIGNED - MJO	REVISED -
		DRAWN - RAH	REVISED -
	PLOT SCALE = 60.0000 ' / IN.	CHECKED - BJD	REVISED -
	PLOT DATE = 3/29/2012	DATE - 3/30/12	REVISED -

STATE OF ILLINOIS
DEPARTMENT OF TRANSPORTATION

ROADWAY PLAN SHEET
IDNR HENNEPIN CANAL LOCK 21 PARK SITE

SCALE: 1" = 30' | SHEET NO. 3 OF 4 SHEETS | STA. | TO STA.

F.A. RTE.	SECTION	COUNTY	TOTAL SHEETS	SHEET NO.
	PARK ROADS	BUREAU	28	14
		CONTRACT NO. 46211		
	ILLINOIS FED. AID PROJECT			