TEMPORARY DITCH CHECKS	
STA.	L.F.
RT 221+50	6
LT 221+90	6
RT 222+00	6
RT 222+50	6
LT 223+00	6
RT 223+00	6
LT 224+00	6
RT 224+00	6
LT 225+00	6
RT 225+00	6

GRADING AND SHAPING DITCHES	
STA.	L.F.
LT 221+50 - LT 222+24	74
RT 221+50 - RT 226+15	465
LT 222+62 - LT 226+15	353

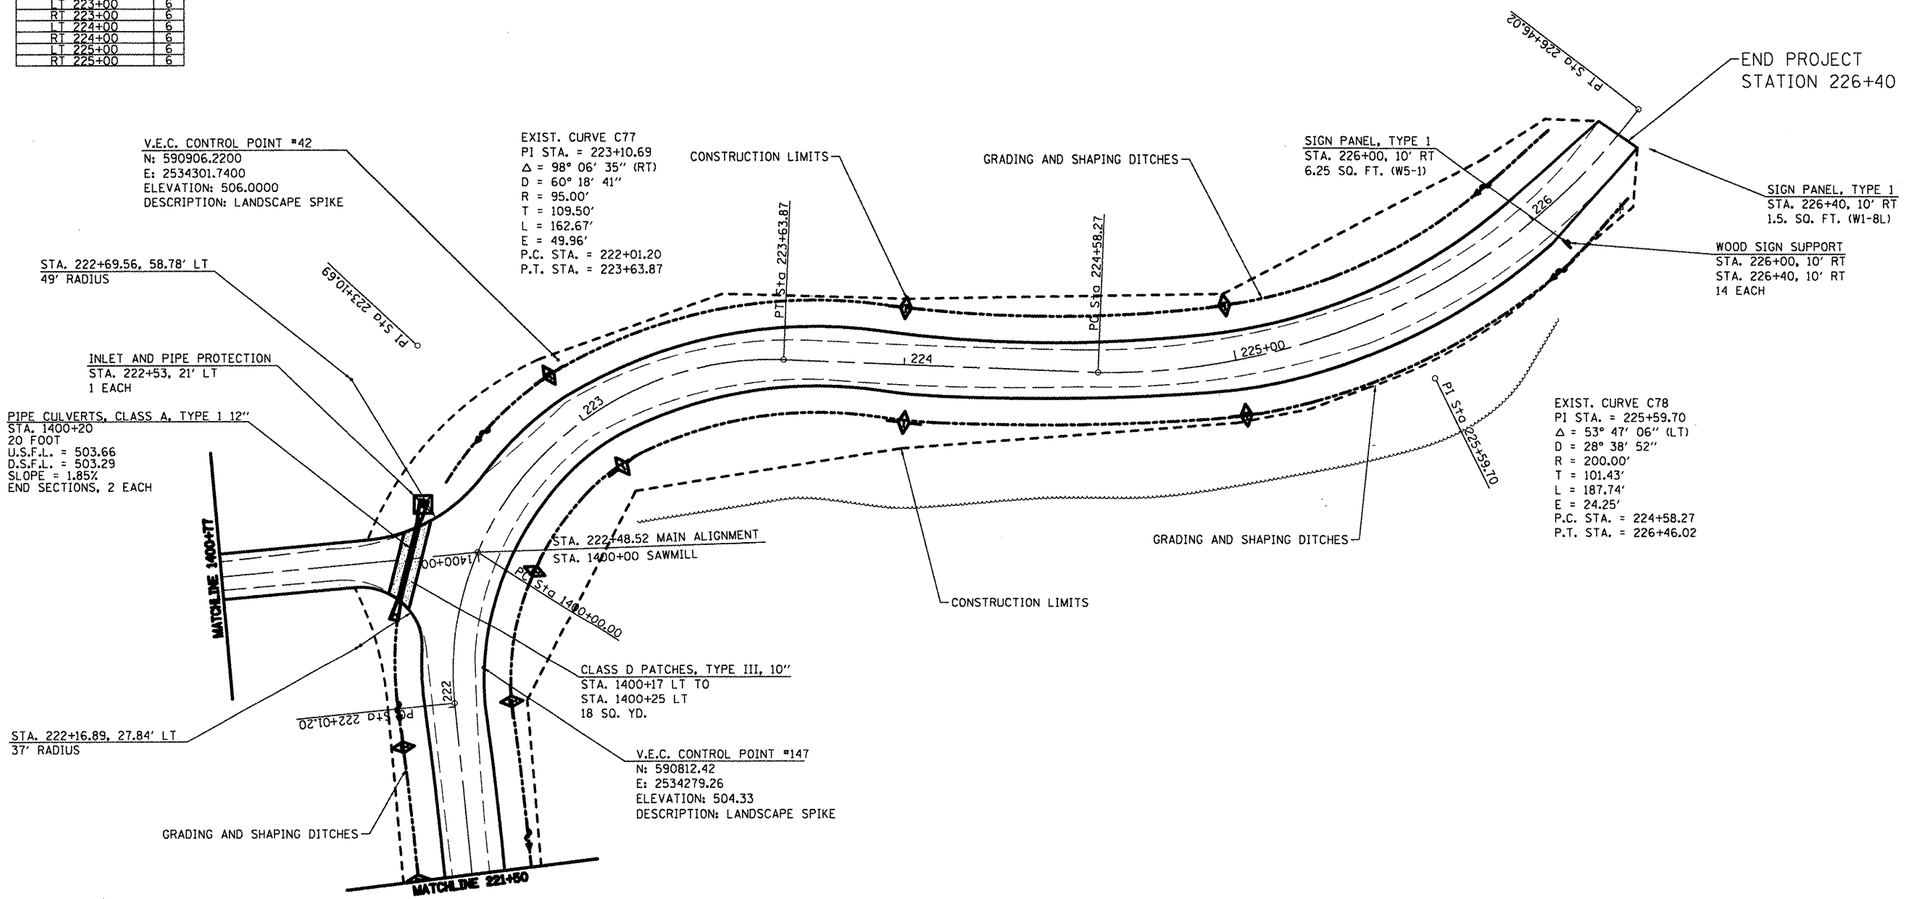

FILE NAME = #FILEL#	USER NAME = #USER#	DESIGNED - R.H.D.	REVISED -	STATE OF ILLINOIS DEPARTMENT OF TRANSPORTATION	WASHINGTON COUNTY CONSERVATION AREA MAIN ALIGNMENT /SAWMILL	F.A. RTE.	SECTION	COUNTY	TOTAL SHEETS	SHEET NO.
		DRAWN - J.T.T.	REVISED -					WASHINGTON	112	54
	PLOT SCALE = #SCALE#	CHECKED - R.H.D.	REVISED -					CONTRACT NO. 46223		
	PLOT DATE = #DATE#	DATE - 4/4/12	REVISED -		SCALE: 1" = 20' SHEET NO. 54 OF 112 SHEETS STA. 221+50 TO STA. 226+46.02			ILLINOIS FED. AID PROJECT		

JOB NO. 250-06L-W VASCONCELLES ENGINEERING CORP. DESIGN FIRM REGISTRATION NUMBER 184-000207