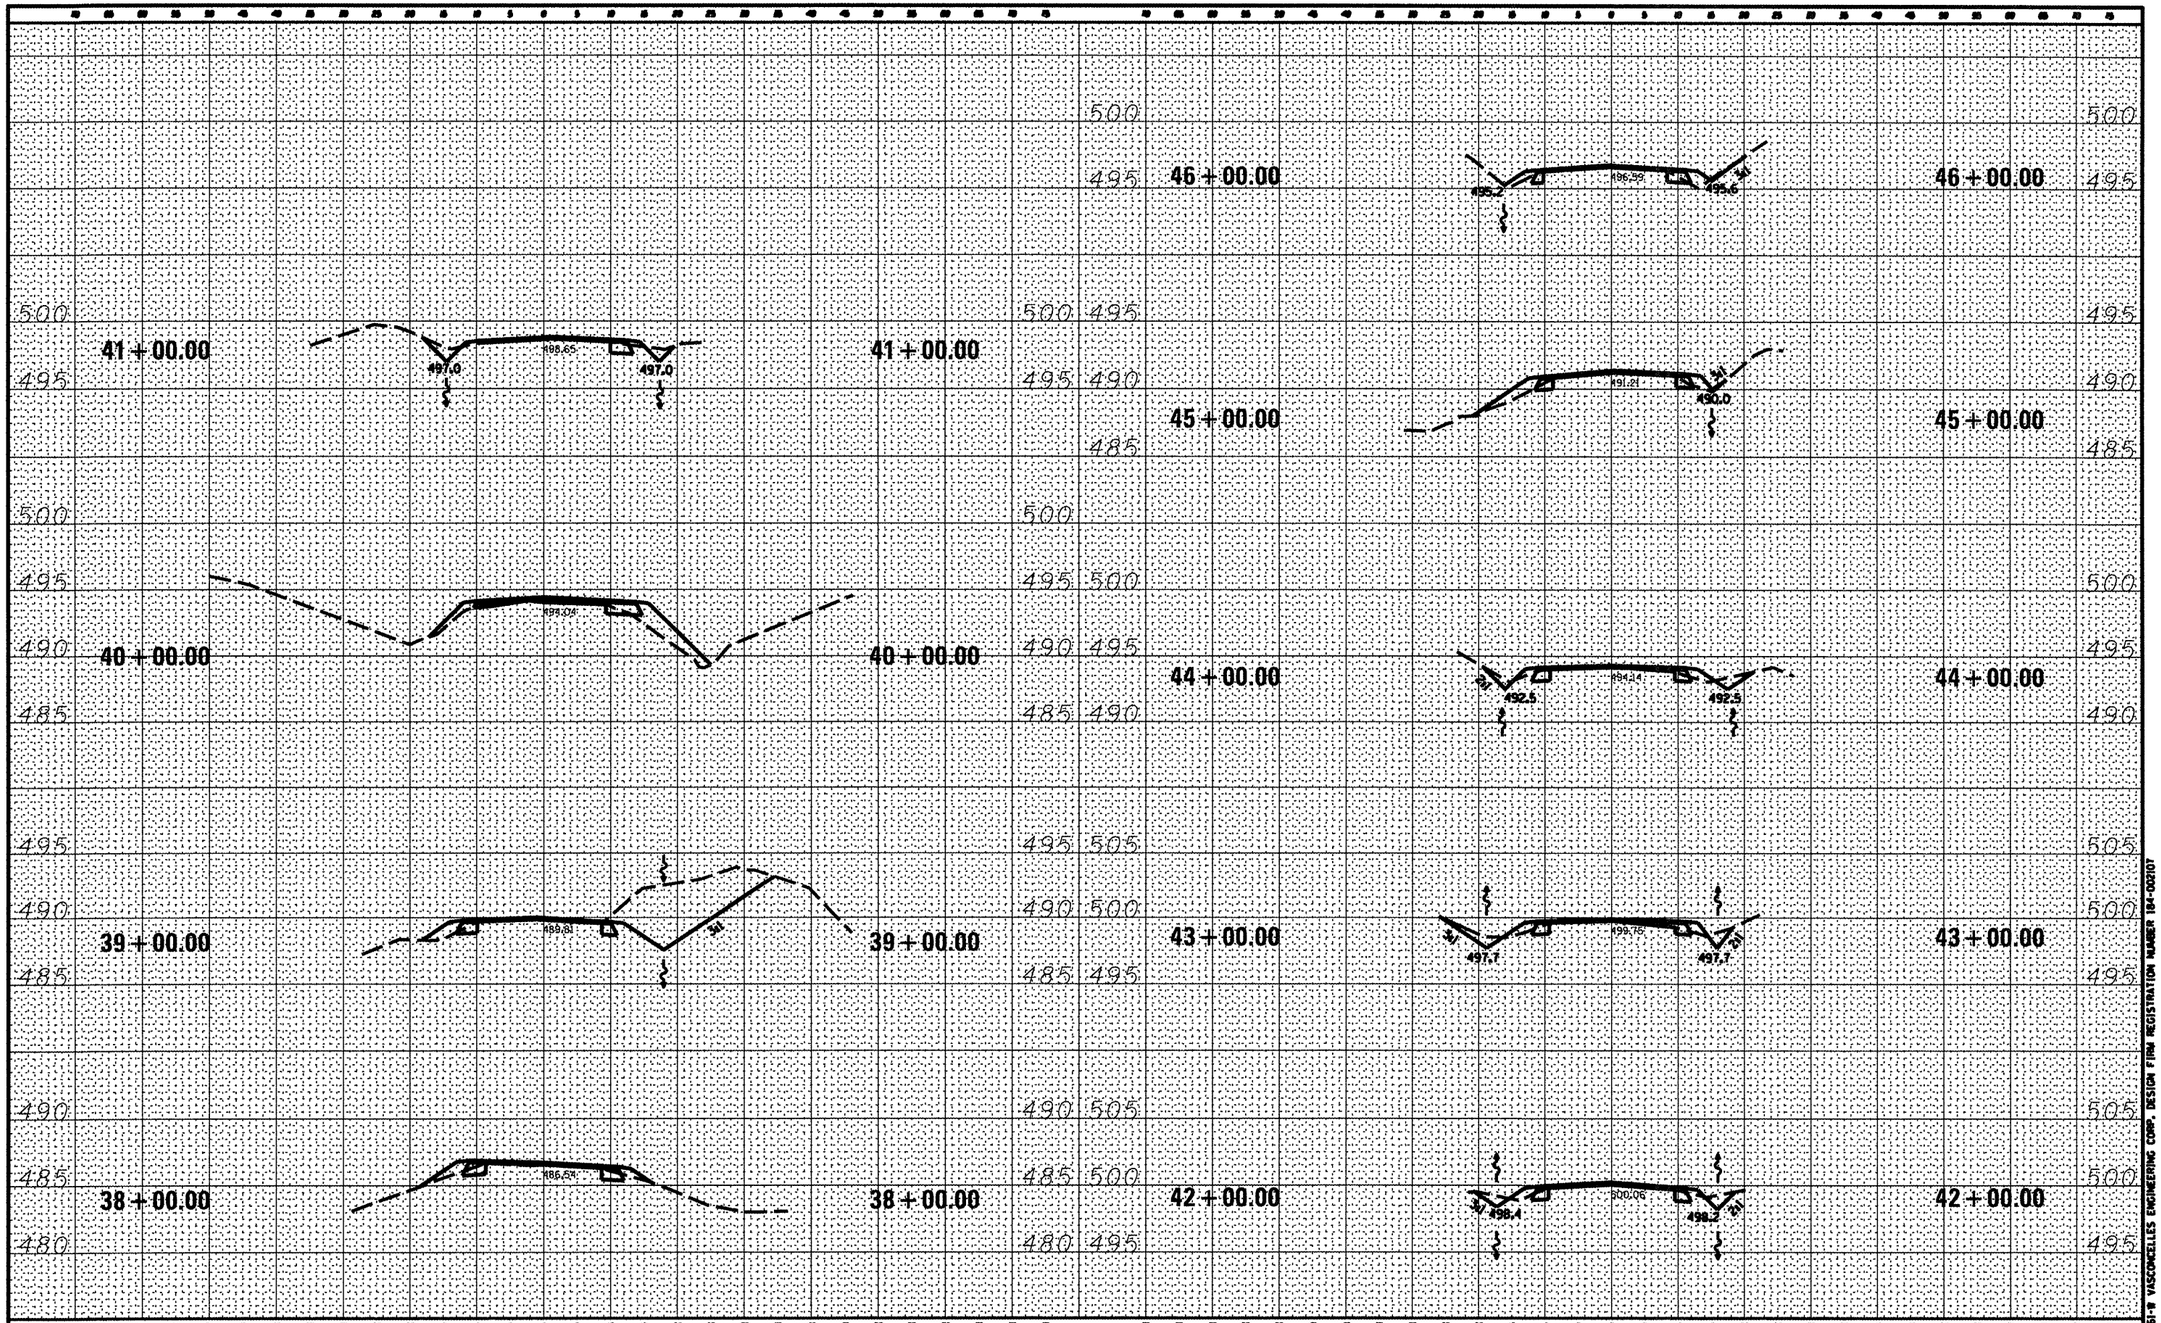


| FINAL SURVEY | | BY | DATE |
|---|---|---|---|
| | SURVEYED | | |
| | PLOTTED | | |
| NOTE BOOK | TEMPLATE | | |
| | AREAS | | |
| NO. | AREAS CHECKED | | |

| ORIGINAL SURVEY | | BY | DATE |
|---|---|---|---|
| | SURVEYED | | |
| | PLOTTED | | |
| NOTE BOOK | TEMPLATE | | |
| | AREAS | | |
| NO. | AREAS CHECKED | | |

| | | | |
|---|---|---|---|
| FILE NAME = $FILEL$ | USER NAME = $USER$ | DESIGNED - R.H.D. | REVISED - |
| | | DRAWN - S.D.K. | REVISED - |
| | PLOT SCALE = $SCALE$ | CHECKED - R.H.D. | REVISED - |
| | PLOT DATE = $DATE$ | DATE - 4/4/12 | REVISED - |

STATE OF ILLINOIS
DEPARTMENT OF TRANSPORTATION

WASHINGTON COUNTY CONSERVATION AREA
CROSS SECTIONS 38 + 00 – 46 + 00

SCALE: 1" = 10' | SHEET NO. 86 OF 112 SHEETS | STA. 38+00.00 TO STA. 46+00.00

| F.A. RTE. | SECTION | COUNTY | TOTAL SHEETS | SHEET NO. |
|---|---|---|---|---|
| | | WASHINGTON | 112 | 86 |
| | | CONTRACT NO. 46223 | | |
| | | ILLINOIS FED. AID PROJECT | | |

JOB NO. 250-061-9 VASCONCELLES ENGINEERING CORP. DESIGN FIRM REGISTRATION NUMBER 184-002107