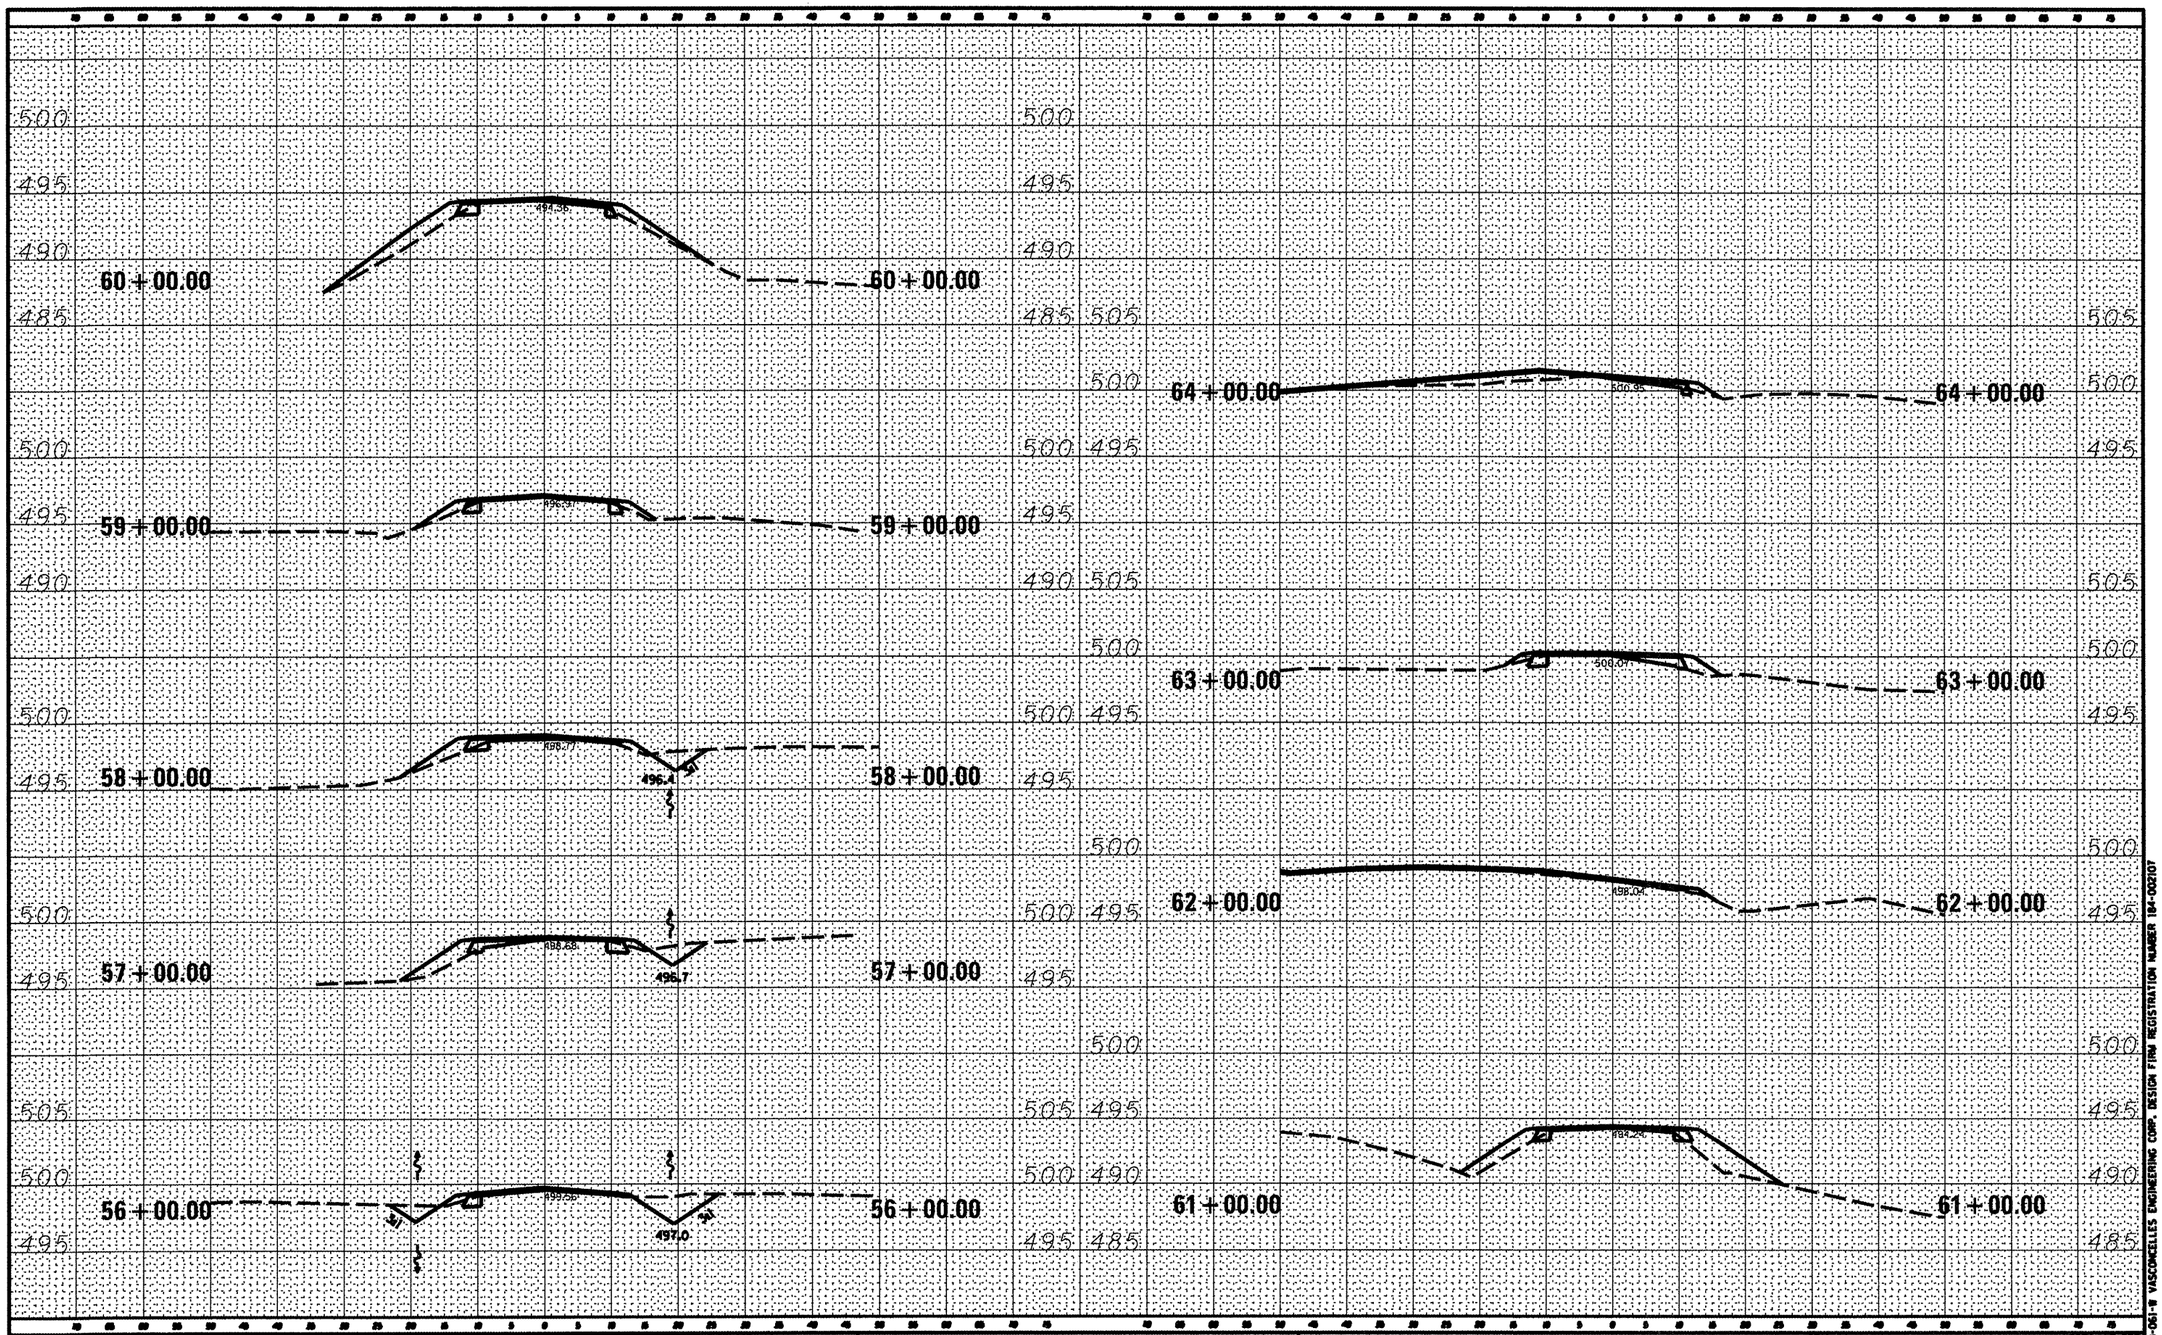

FINAL SURVEY		BY	DATE
NOTE BOOK NO.	SURVEYED		
	PLOTTED		
	TEMPLATE		
	AREAS		
	AREAS CHECKED		

ORIGINAL SURVEY		BY	DATE
NOTE BOOK NO.	SURVEYED		
	PLOTTED		
	TEMPLATE		
	AREAS		
	AREAS CHECKED		

FILE NAME = $FILEL$	USER NAME = $USER$	DESIGNED - R.H.D.	REVISED -
		DRAWN - S.D.K.	REVISED -
	PLOT SCALE = $SCALE$	CHECKED - R.H.D.	REVISED -
	PLOT DATE = $DATE$	DATE - 4/4/12	REVISED -

STATE OF ILLINOIS
DEPARTMENT OF TRANSPORTATION

WASHINGTON COUNTY CONSERVATION AREA
CROSS SECTIONS 56+00 – 64+00

SCALE: 1" = 10' | SHEET NO. 88 OF 112 SHEETS | STA. 56+00.00 TO STA. 64+00.00

F.A. RTE.	SECTION	COUNTY	TOTAL SHEETS	SHEET NO.
		WASHINGTON	112	88
		CONTRACT NO. 46223		
		ILLINOIS FED. AID PROJECT		

JOB NO. 250-061-W VASCONCELLES ENGINEERING CORP. DESIGN FIRM REGISTRATION NUMBER 184-002107