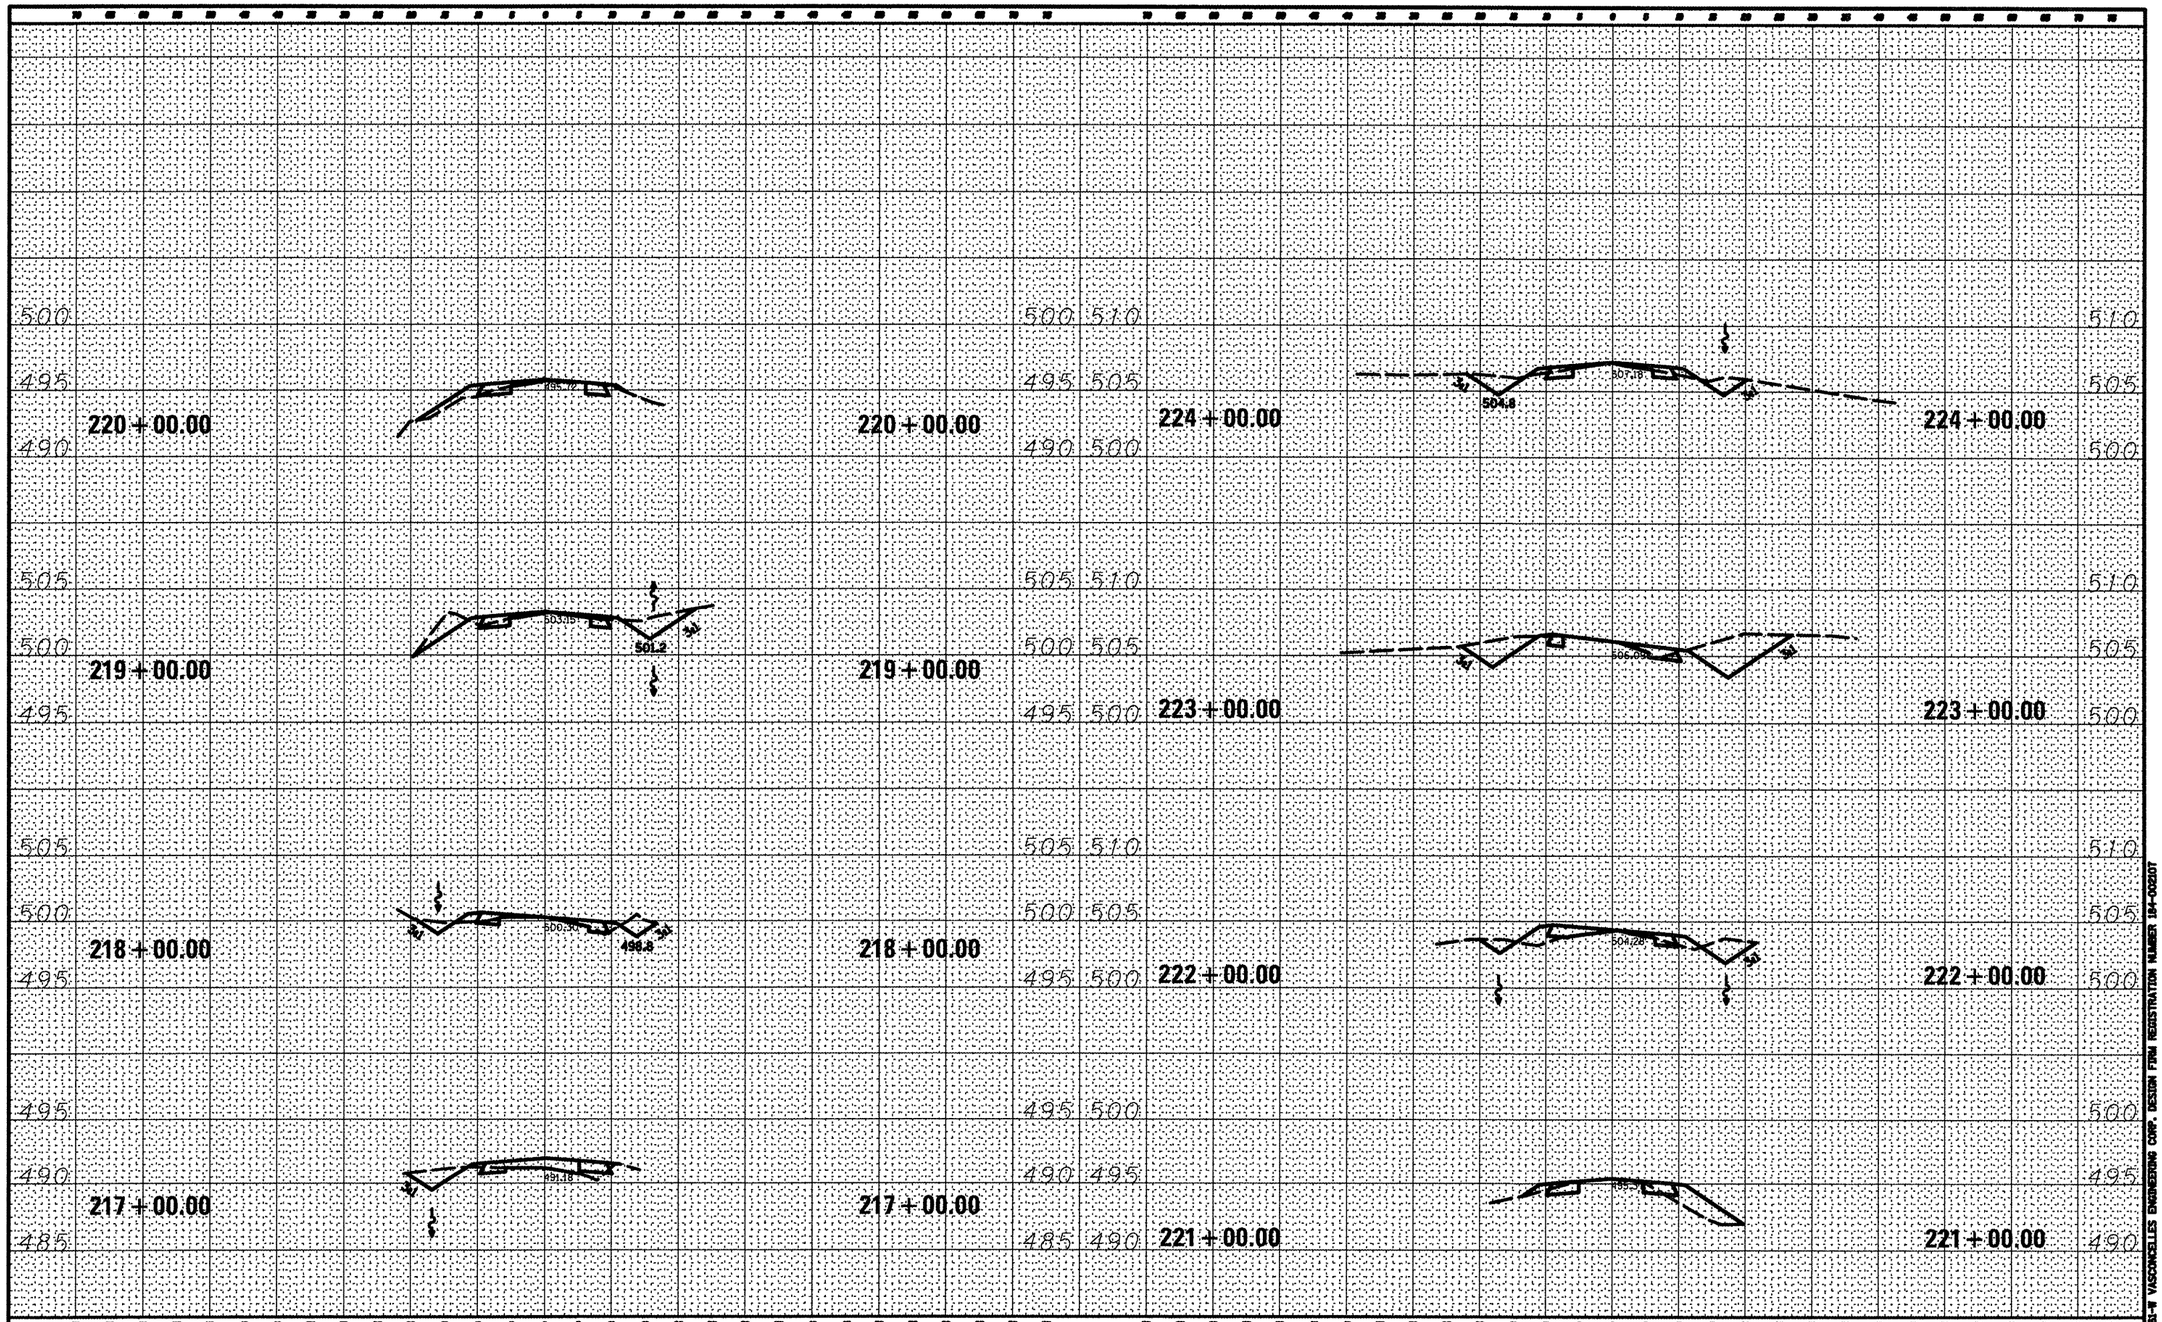

FILE NAME =	USER NAME = @USER@	DESIGNED - R.H.D.	REVISED -
@FILEL@		DRAWN - S.D.K.	REVISED -
	PLOT SCALE = @SCALE@	CHECKED - R.H.D.	REVISED -
	PLOT DATE = @DATE@	DATE - 4/4/12	REVISED -

STATE OF ILLINOIS
DEPARTMENT OF TRANSPORTATION

WASHINGTON COUNTY CONSERVATION AREA
CROSS SECTIONS 217+00 – 224+00

SCALE: 1" = 10' | SHEET NO. 105 OF 112 SHEETS | STA. 217+00.00 TO STA. 224+00.00

F.A. RTE.	SECTION	COUNTY	TOTAL SHEETS	SHEET NO.
		WASHINGTON	112	105
		CONTRACT NO. 46223		
		ILLINOIS FED. AID PROJECT		

JOB NO. 250-06-"B" VASCONCELLES ENGINEERING CORP. DESIGN FIRM REGISTRATION NUMBER 184-002307

FINAL SURVEY		BY	DATE
NOTE BOOK	SURVEYED		
	PLOTTED		
	TEMPLATE		
	AREAS		
NO.	AREAS CHECKED		

ORIGINAL SURVEY		BY	DATE
NOTE BOOK	SURVEYED		
	PLOTTED		
	TEMPLATE		
	AREAS		
NO.	AREAS CHECKED		