## LEGEND

- TEMPORARY PAVEMENT
- CONSTRUCTION WORK ZONE
- DIRECTION OF TRAFFIC FLOW
- ARROW BOARD
- ⚠ DRUM WITH STEADY BURN BI-DIRECTIONAL LIGHT
- TYPE I OR II BARRICADE WITH FLASHING LIGHTS
- DOUBLE VERTICAL PANEL WITH STEADY BURN BI-DIRECTIONAL LIGHT
- TYPE III BARRICADE WITH FLASHING LIGHTS
- FLASHING MONO-DIRECTIONAL LIGHT

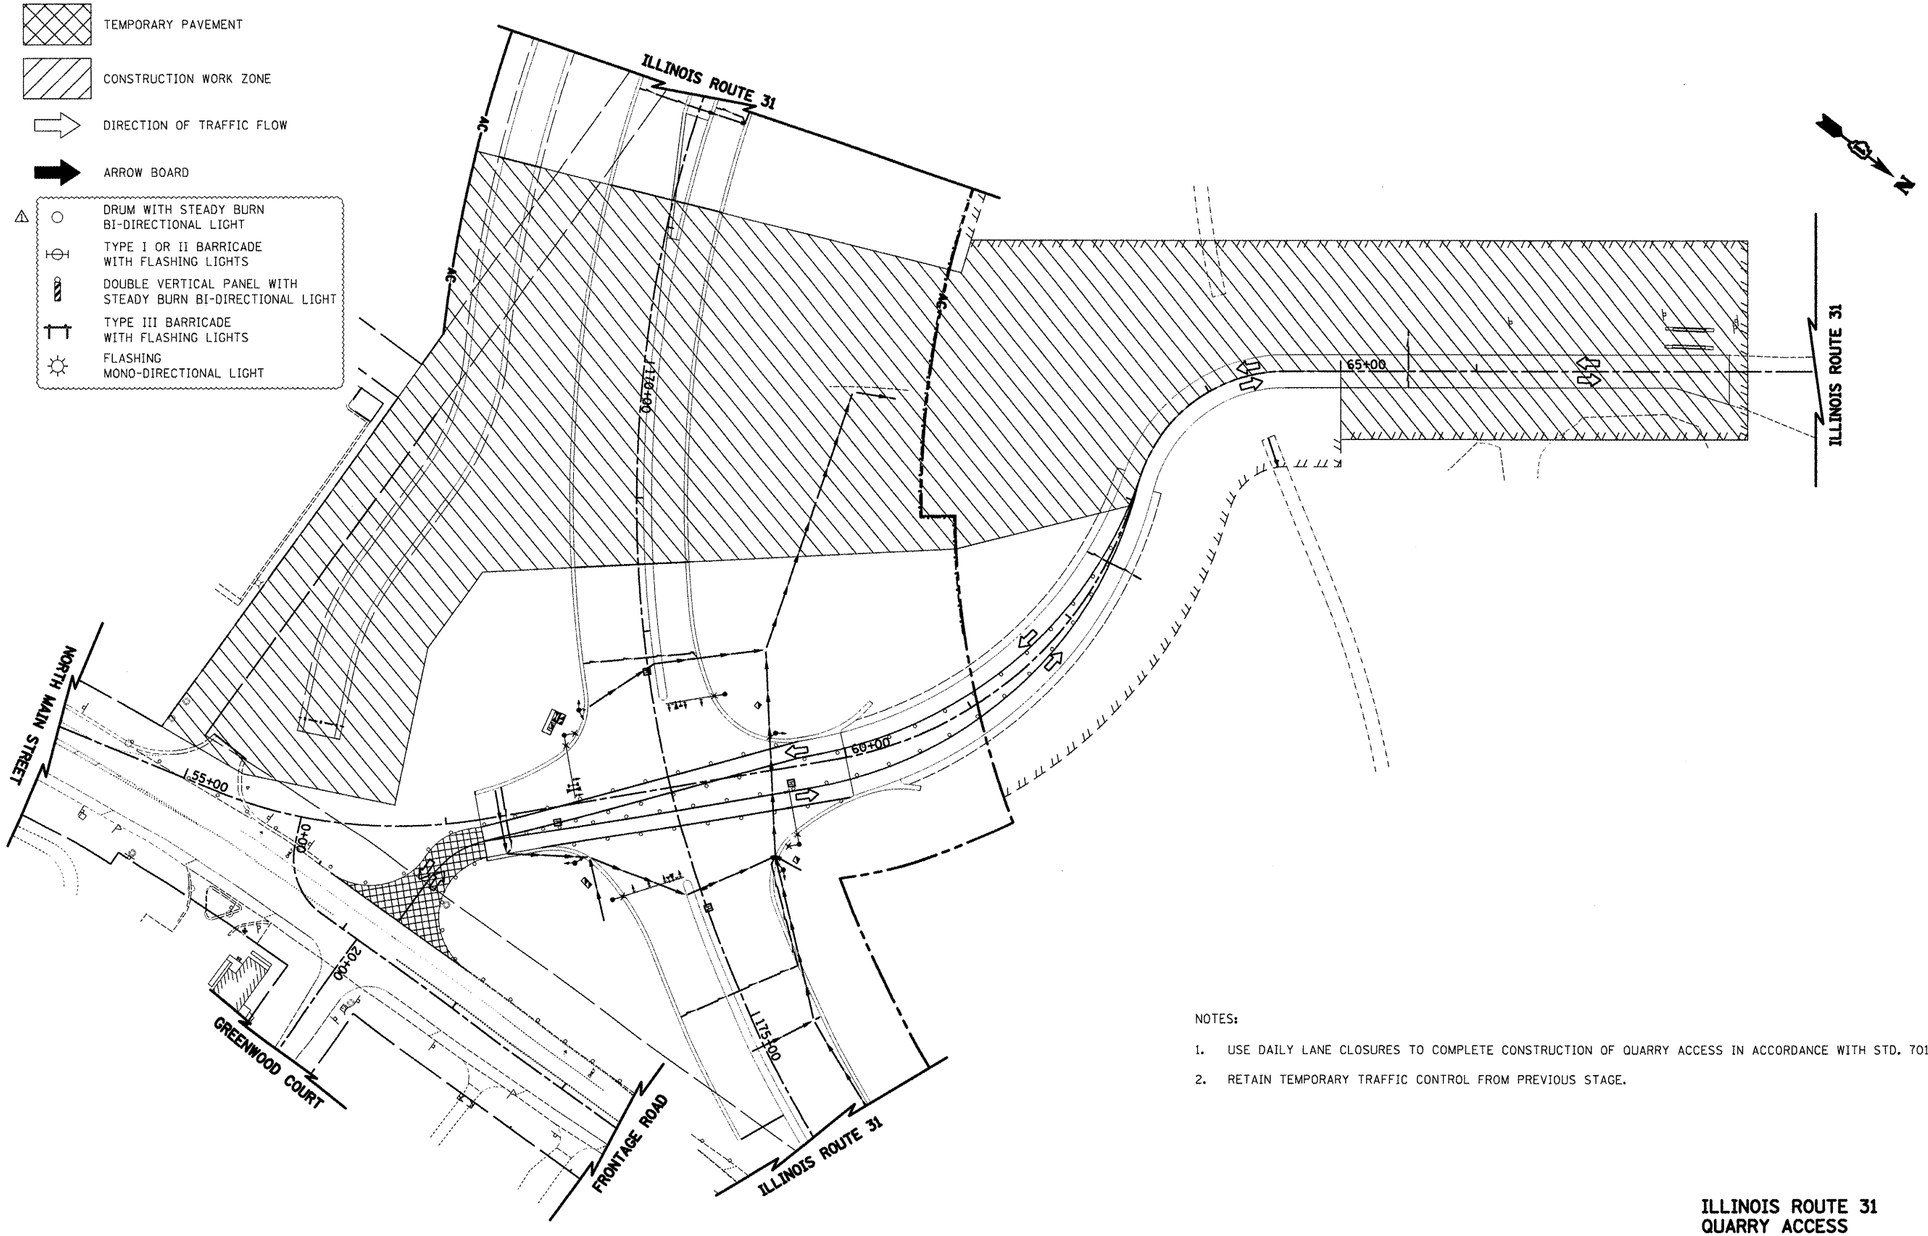


NOTES:

1. USE DAILY LANE CLOSURES TO COMPLETE CONSTRUCTION OF QUARRY ACCESS IN ACCORDANCE WITH STD. 701201.
2. RETAIN TEMPORARY TRAFFIC CONTROL FROM PREVIOUS STAGE.

**ILLINOIS ROUTE 31**
**QUARRY ACCESS**
**NORTH MAIN STREET**
**FRONTAGE ROAD**
**GREENWOOD COURT**

50 0 50
SCALE IN FEET

ADDENDUM ⚠ REV. 5/21/2012 JES

| | | | | | | | | | | |
|---|---|---|---|---|---|---|---|---|---|---|
| FILE NAME = ...\08-MOT\D160F72-sht-MOT-22.dgn | USER NAME = ctb | DESIGNED - KWH | REVISED - 5/21/2012 ⚠ | STATE OF ILLINOIS DEPARTMENT OF TRANSPORTATION | MAINTENANCE OF TRAFFIC – STAGE 2B | O.R. RTE. | SECTION | COUNTY | TOTAL SHEETS | SHEET NO. |
| | | DRAWN - AKW | REVISED - | | | 0003 | 18A-2 | MCHENRY | 825 | 124 |
| | PLOT SCALE = 100.0000 ' / in. | CHECKED - GAB | REVISED - | | | | | CONTRACT NO. 60F72 | | |
| | PLOT DATE = 5/24/2012 | DATE - 5/3/2012 | REVISED - | | SCALE: 1" = 50' SHEET NO. 22 OF 47 SHEETS STA. 166+00 TO STA. 175+50 | FED. ROAD DIST. NO. 1 | ILLINOIS | FED. AID PROJECT | | |