REMOVAL LEGEND

- HMA SURFACE REMOVAL, 2 3/4"
- REMOVAL LIMITS
- AX — STRUCTURE TO BE ADJUSTED
- RX — PIPE TO BE REMOVED
- TREE REMOVAL
- SOIL BORING/PAVEMENT CORE

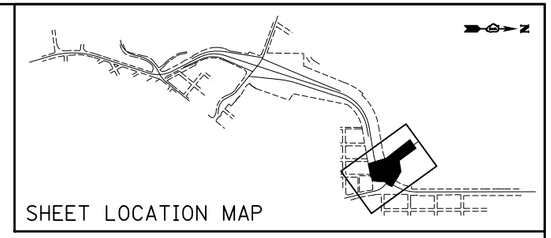

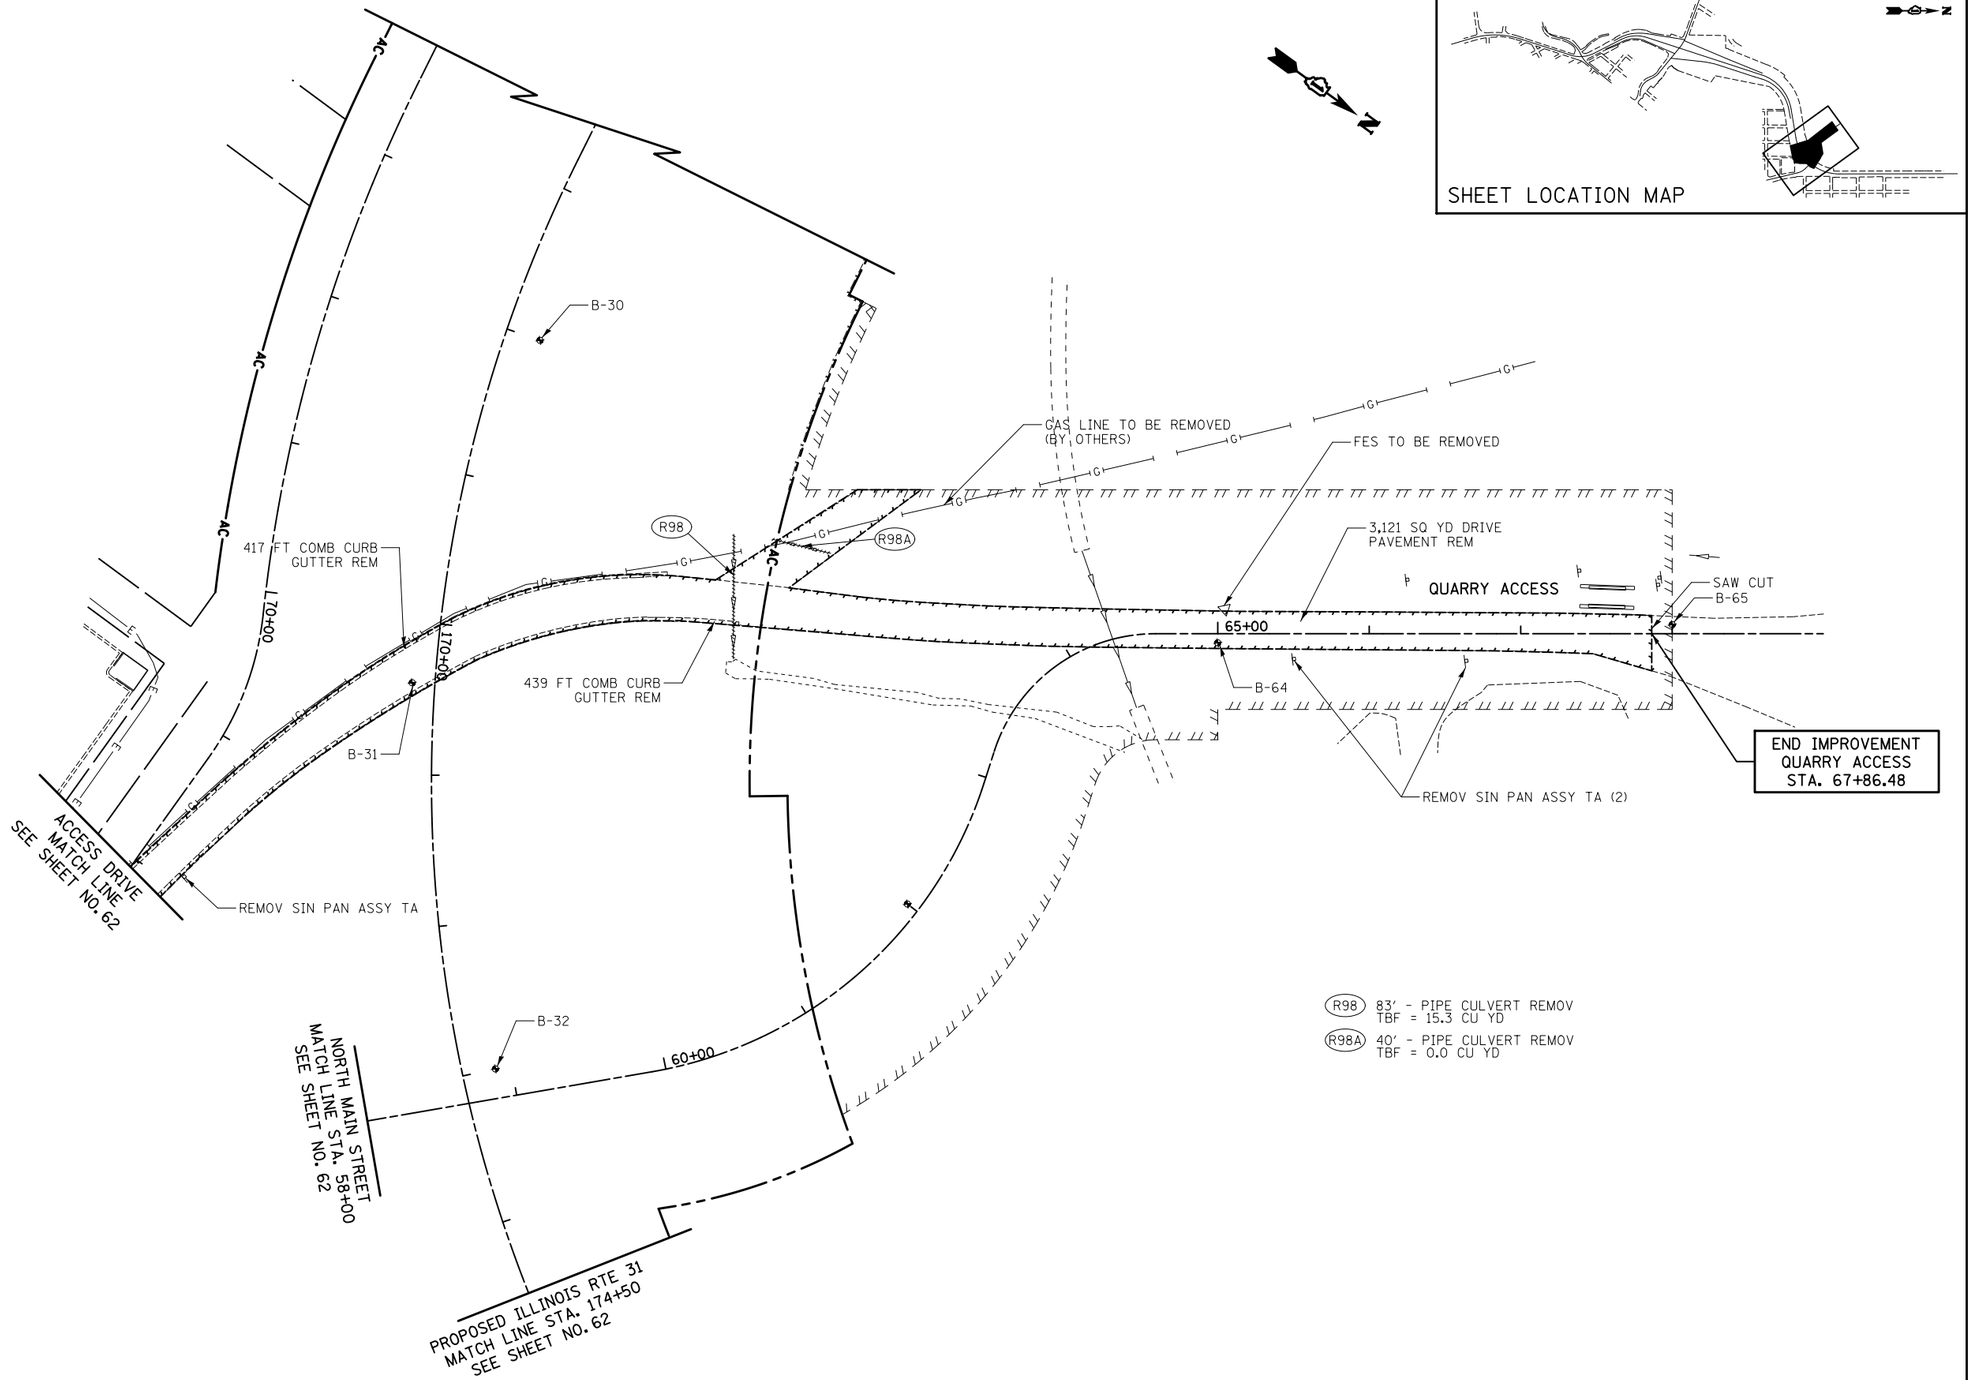

(R98) 83' - PIPE CULVERT REMOV
TBF = 15.3 CU YD

(R98A) 40' - PIPE CULVERT REMOV
TBF = 0.0 CU YD

QUARRY ACCESS

50 0 50
SCALE IN FEET

FILE NAME = ...\D160F72-sht-rem-12.dgn	USER NAME = ctb	DESIGNED - CTB	REVISED -
		DRAWN - ARA	REVISED -
	PLOT SCALE = 100.0000 ' / in.	CHECKED - GAB	REVISED -
	PLOT DATE = 5/2/2012	DATE - 5/3/2012	REVISED -

STATE OF ILLINOIS
DEPARTMENT OF TRANSPORTATION

REMOVAL PLAN

SCALE: 1" = 50' | SHEET NO. 12 OF 13 SHEETS | STA. 58+00 | TO STA. 67+86.48

O.R. RTE.	SECTION	COUNTY	TOTAL SHEETS	SHEET NO.
0003	18A-2	MCHENRY	825	68
		CONTRACT NO. 60F72		
FED. ROAD DIST. NO. 1	ILLINOIS	FED. AID PROJECT		