PLAN
SURVEYED
PLOTTED
CHANGES CHECKED
ALIGNMENT CHECKED
RT. OF WAY CHECKED
CADD FILE NAME
NOTE BOOK
NO.
BY
DATE

PROFILE
SURVEYED
PLOTTED
CHANGES CHECKED
BAR. NOTED
STRUCTURE NOTATNS CHKD
NOTE BOOK
NO.
BY
DATE

SHEET LOCATION MAP

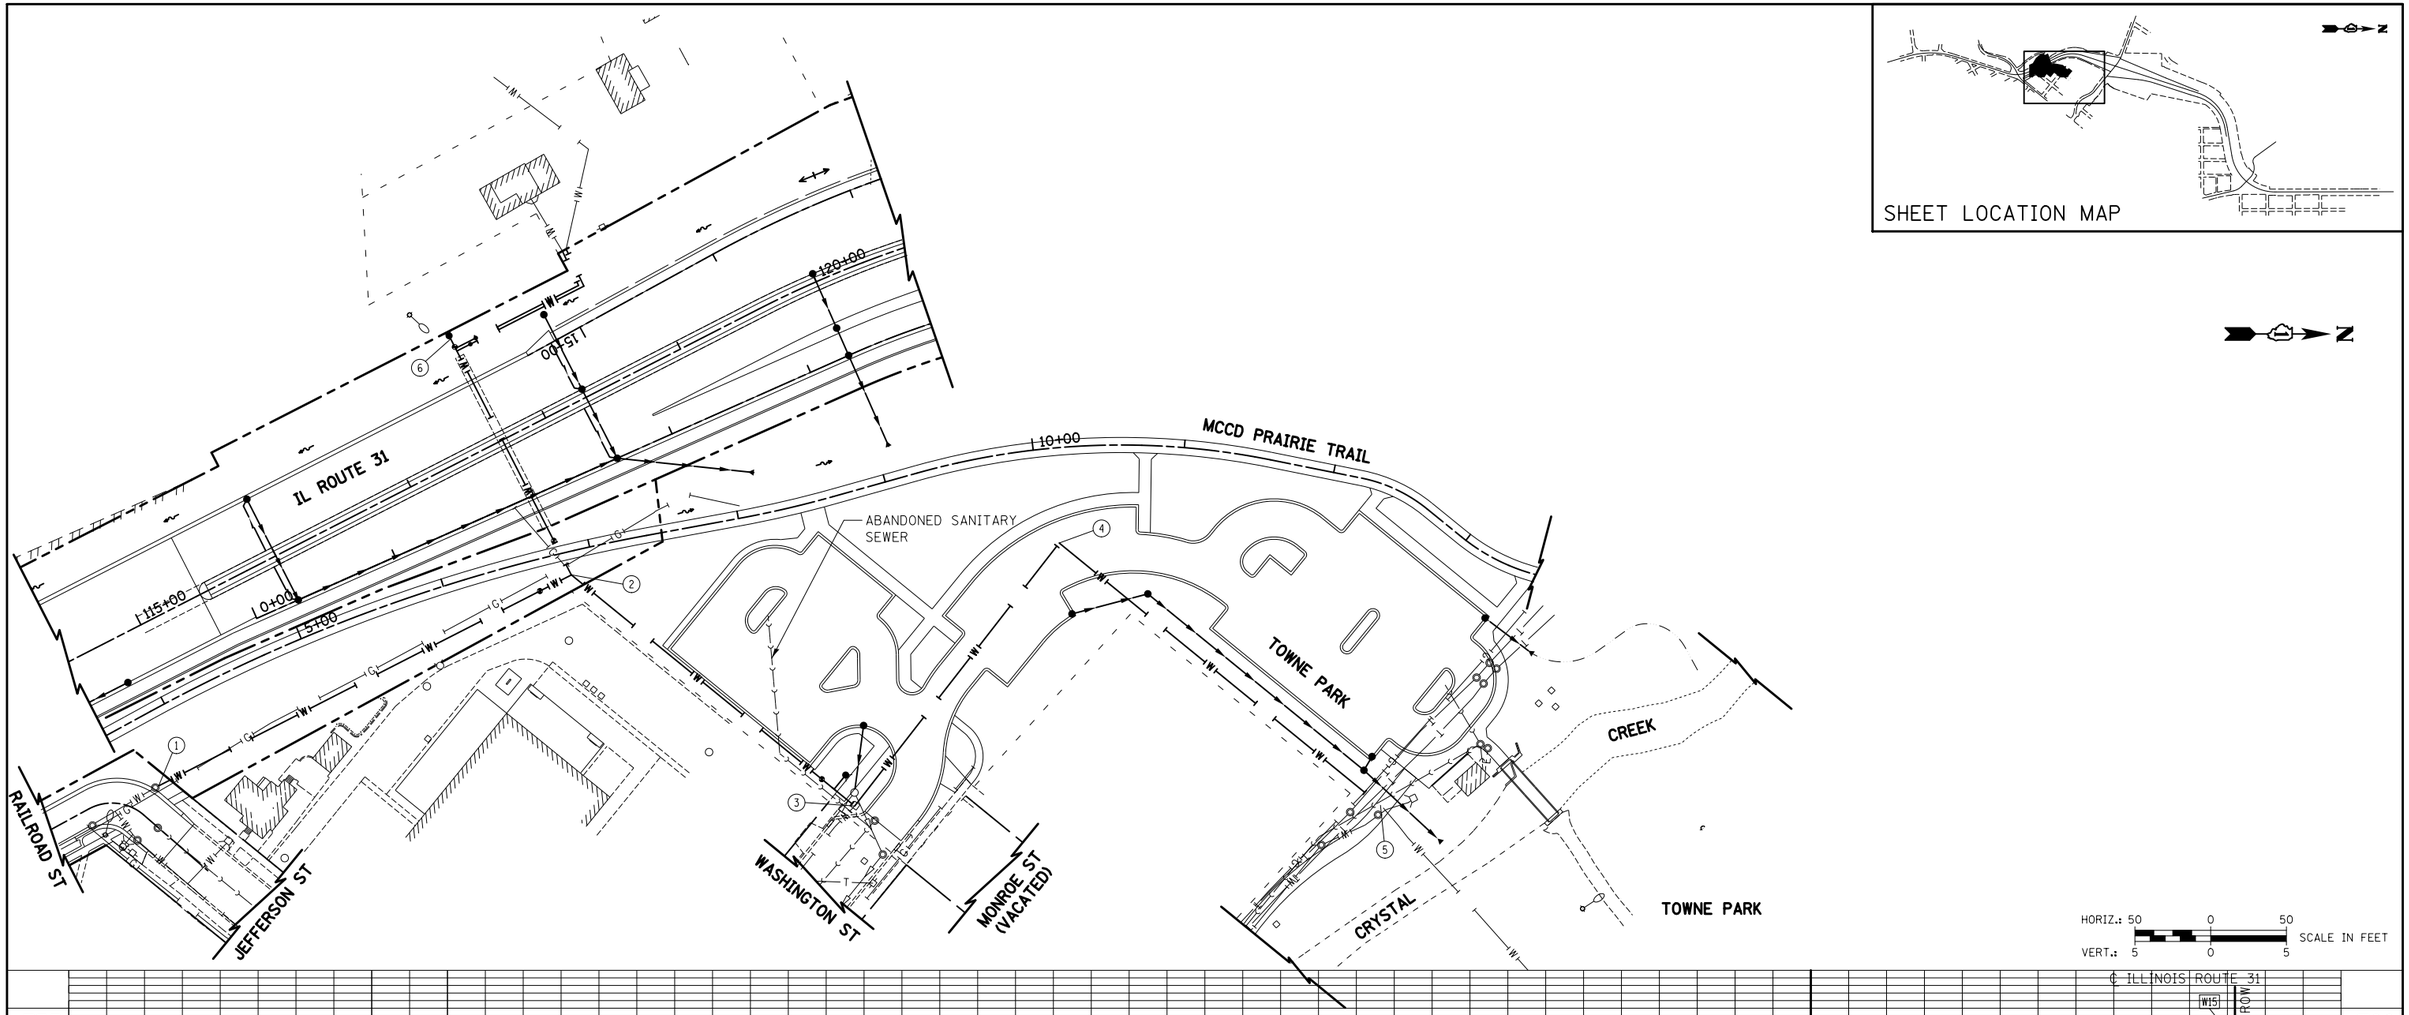

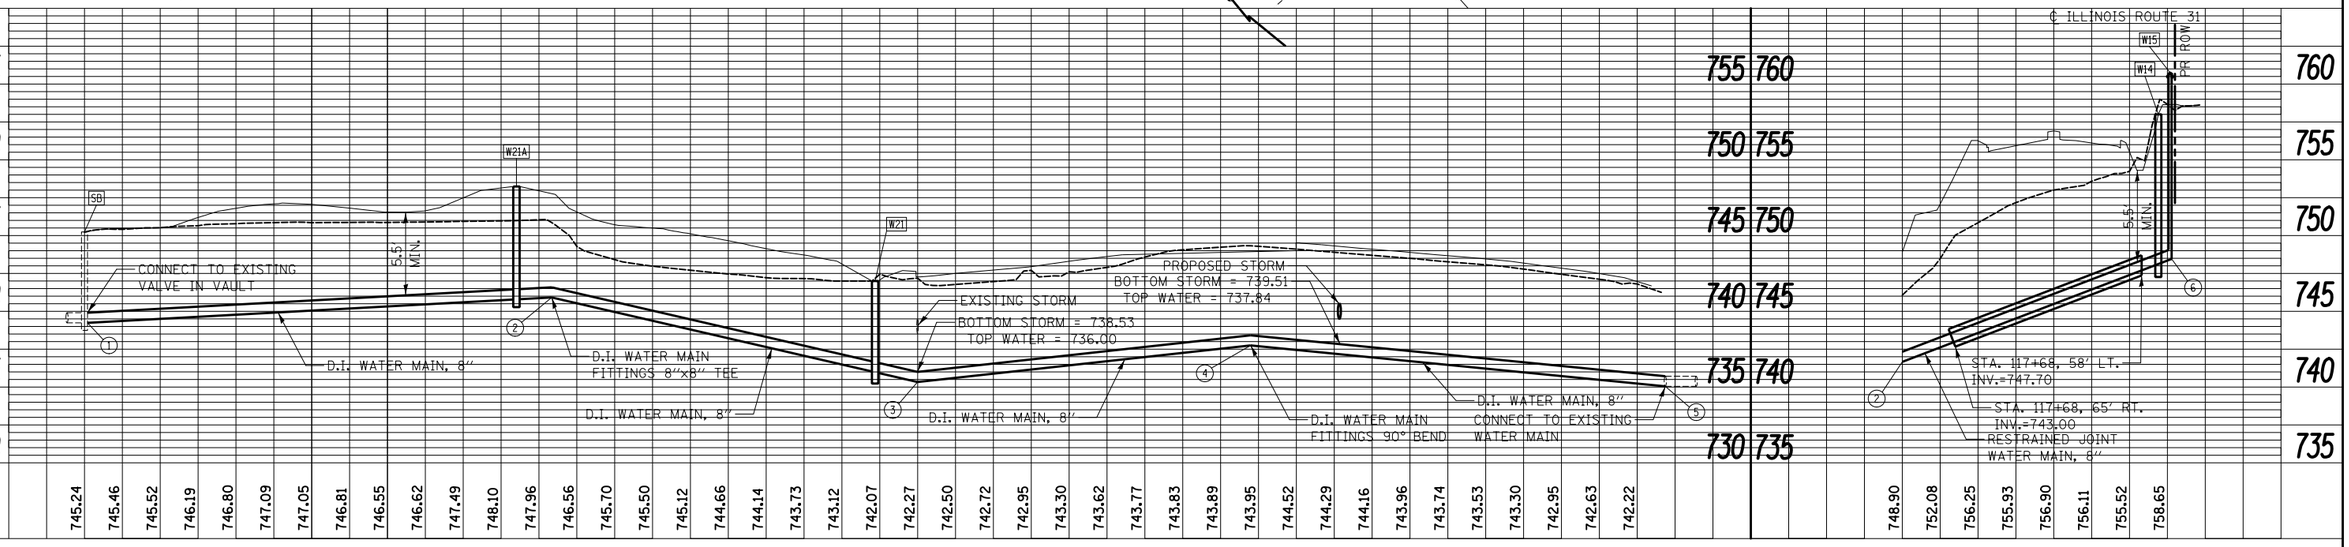

FILE NAME = ...\D160F72-sht-wmprf-01.dgn	USER NAME = ctb	DESIGNED - GAB	REVISED -
		DRAWN - ARA	REVISED -
	PLOT SCALE = 100.0000 ' / in.	CHECKED - GAB	REVISED -
	PLOT DATE = 5/2/2012	DATE - 5/3/2012	REVISED -

STATE OF ILLINOIS
DEPARTMENT OF TRANSPORTATION

DRAINAGE AND UTILITIES WATER MAIN PROFILES

SCALE: 1"=50' | SHEET NO. 1 OF 2 SHEETS | STA. | TO STA.

O.R. RTE.	SECTION	COUNTY	TOTAL SHEETS	SHEET NO.
0003	18A-2	MCHENRY	825	211
		CONTRACT NO. 60F72		
	ILLINOIS FED. AID PROJECT			