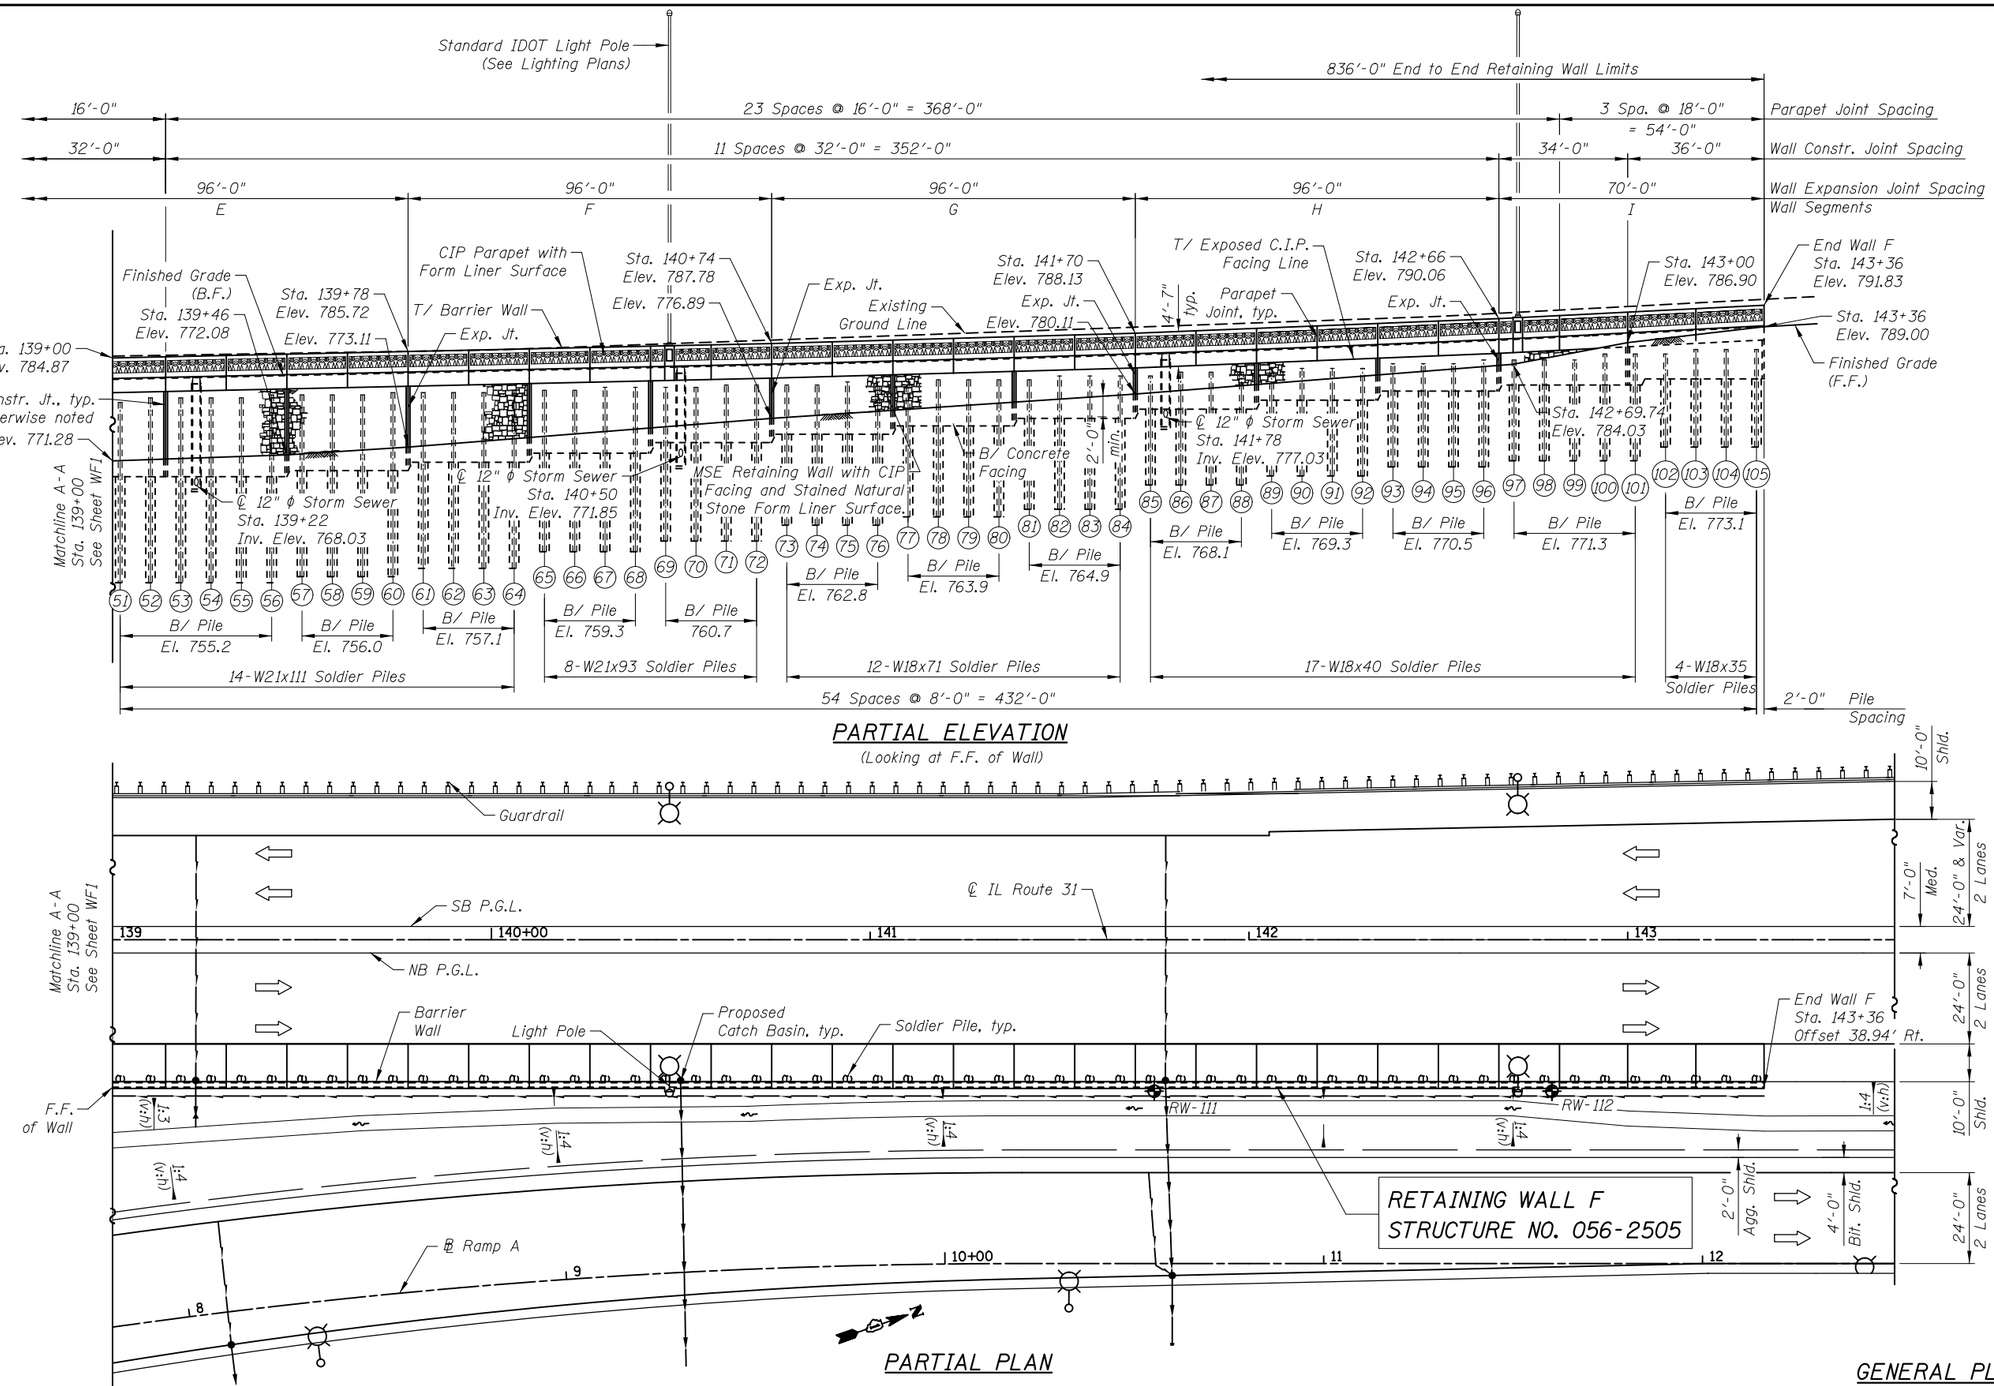

PARTIAL ELEVATION

(Looking at F.F. of Wall)

PARTIAL PLAN

LEGEND

- Soil Borings
- Proposed Storm Sewer
- Proposed Pipe Underdrain
- Ditch Flow

Notes:
Offsets are measured from ℄ IL Route 31 to the front face of wall
F.F. - Front Face
B.F. - Back Face

GENERAL PLAN AND ELEVATION
WALL F; IL RTE 31 O.R. 0003
SECTION 18 A-2, McHENRY COUNTY
STA. 135+00 TO STA. 143+36
STRUCTURE NO. 056-2505

CIVILTECH
450 E Devon Ave, Suite 300
Itasca, Illinois 60143
Tel: 630.773.3900 Fax: 630.773.3975
www.civiltechinc.com

DRAWN	-	C. BRABAND
DESIGNED	-	D. ATKINS
CHECKED	-	G. HATLESTAD
DATE	-	5/3/2012

STATE OF ILLINOIS
DEPARTMENT OF TRANSPORTATION

GENERAL PLAN AND ELEVATION II
WALL F; IL RTE 31
STRUCTURE NO. 056-2505
SHEET NO. WF2 OF WF15 SHEETS

O.R. RTE.	SECTION	COUNTY	TOTAL SHEETS	SHEET NO.
0003	18A-2	MCHENRY	825	621
		CONTRACT NO. 60F72		
		ILLINOIS	FED. AID PROJECT	

J:\2154\cad\sheet\Roadway\20-Structures & Walls\IL-WallF\0562505-60F72-02-GPE_rev.dgn
4:24:51 PM
KLB
5/2/2012