LEGEND

EXISTING INDEX CONTOUR	---775---------
EXISTING INTERMEDIATE CONTOUR	-------------
PROPOSED INDEX CONTOUR	—760———
PROPOSED INTERMEDIATE CONTOUR	———————

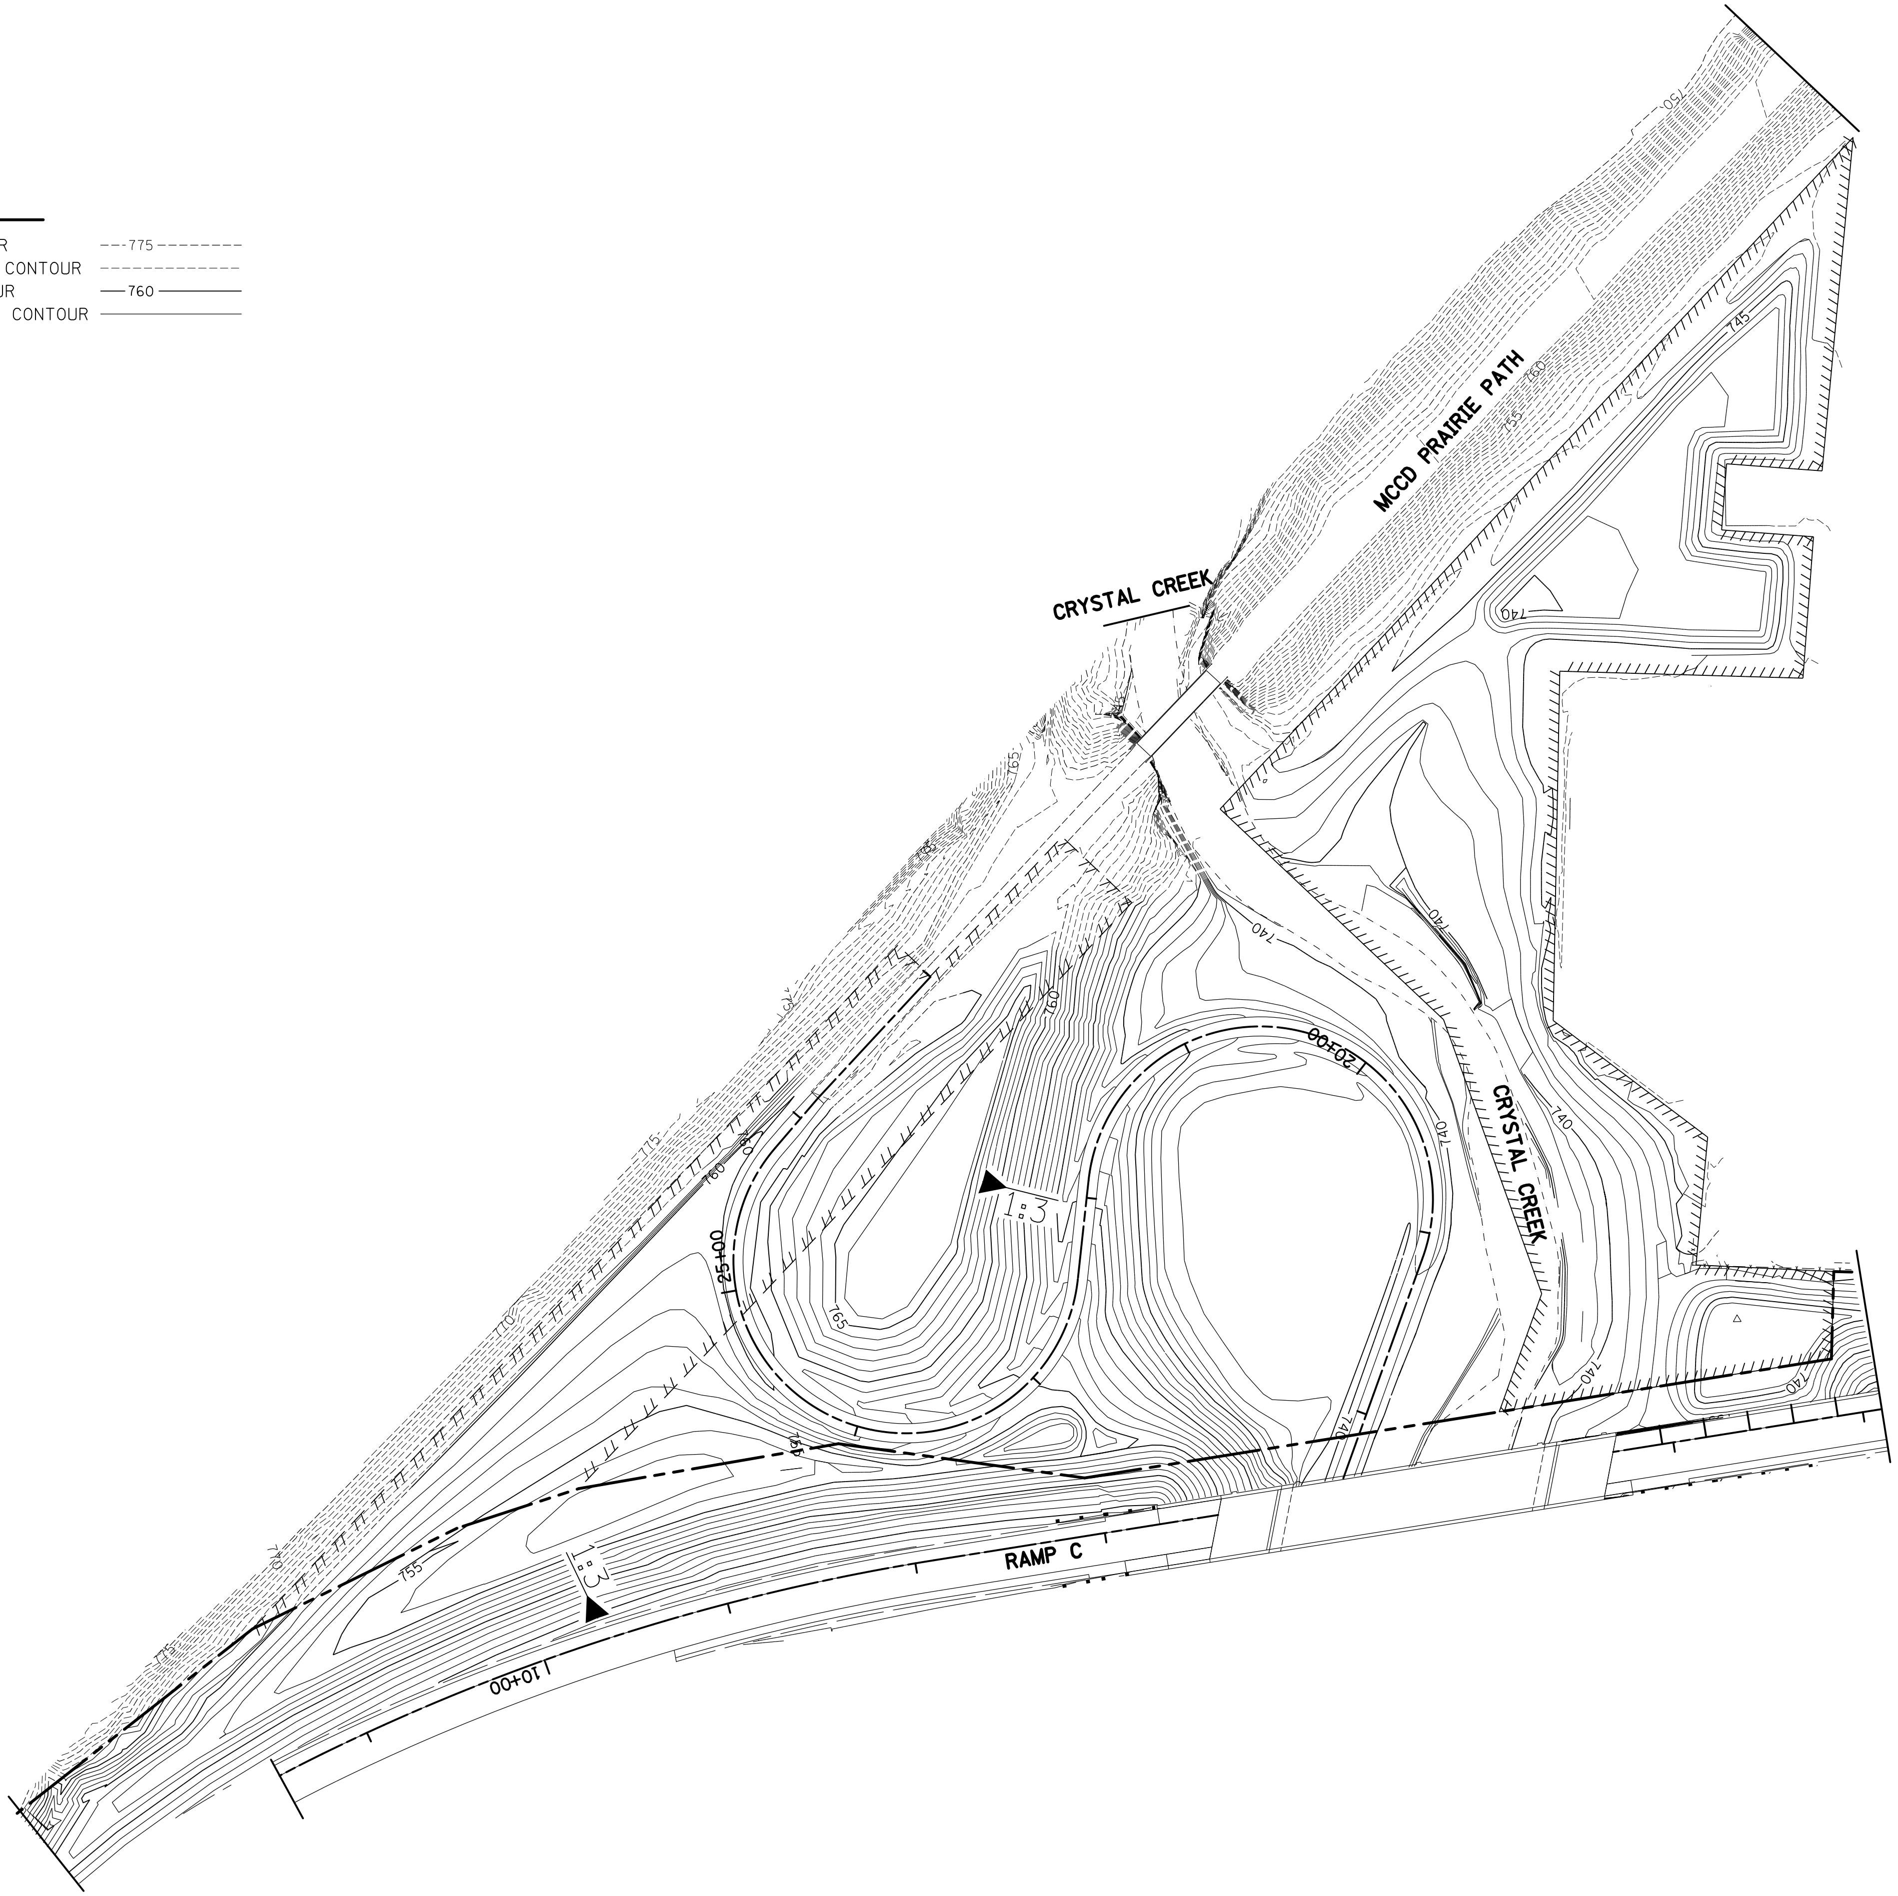

N

50 0 50
SCALE IN FEET

FILE NAME = ...\D160F72-sht-xsec-rgp-01.dgn	USER NAME = akw	DESIGNED - CTB	REVISED -	STATE OF ILLINOIS DEPARTMENT OF TRANSPORTATION	ROADSIDE GRADING PLAN	O.R. RTE. 0003	SECTION 18A-2	COUNTY MCHENRY	TOTAL SHEETS 825 / SHEET NO. 676
		DRAWN - AKW	REVISED -					CONTRACT NO. 60F72	
	PLOT SCALE = 100.0000 ' / in.	CHECKED - PML	REVISED -		SCALE: 1" = 50'	SHEET NO. 1 OF 4 SHEETS	STA.	TO STA.	
	PLOT DATE = 5/2/2012	DATE - 5/3/2012	REVISED -			FED. ROAD DIST. NO. 1	ILLINOIS	FED. AID PROJECT	