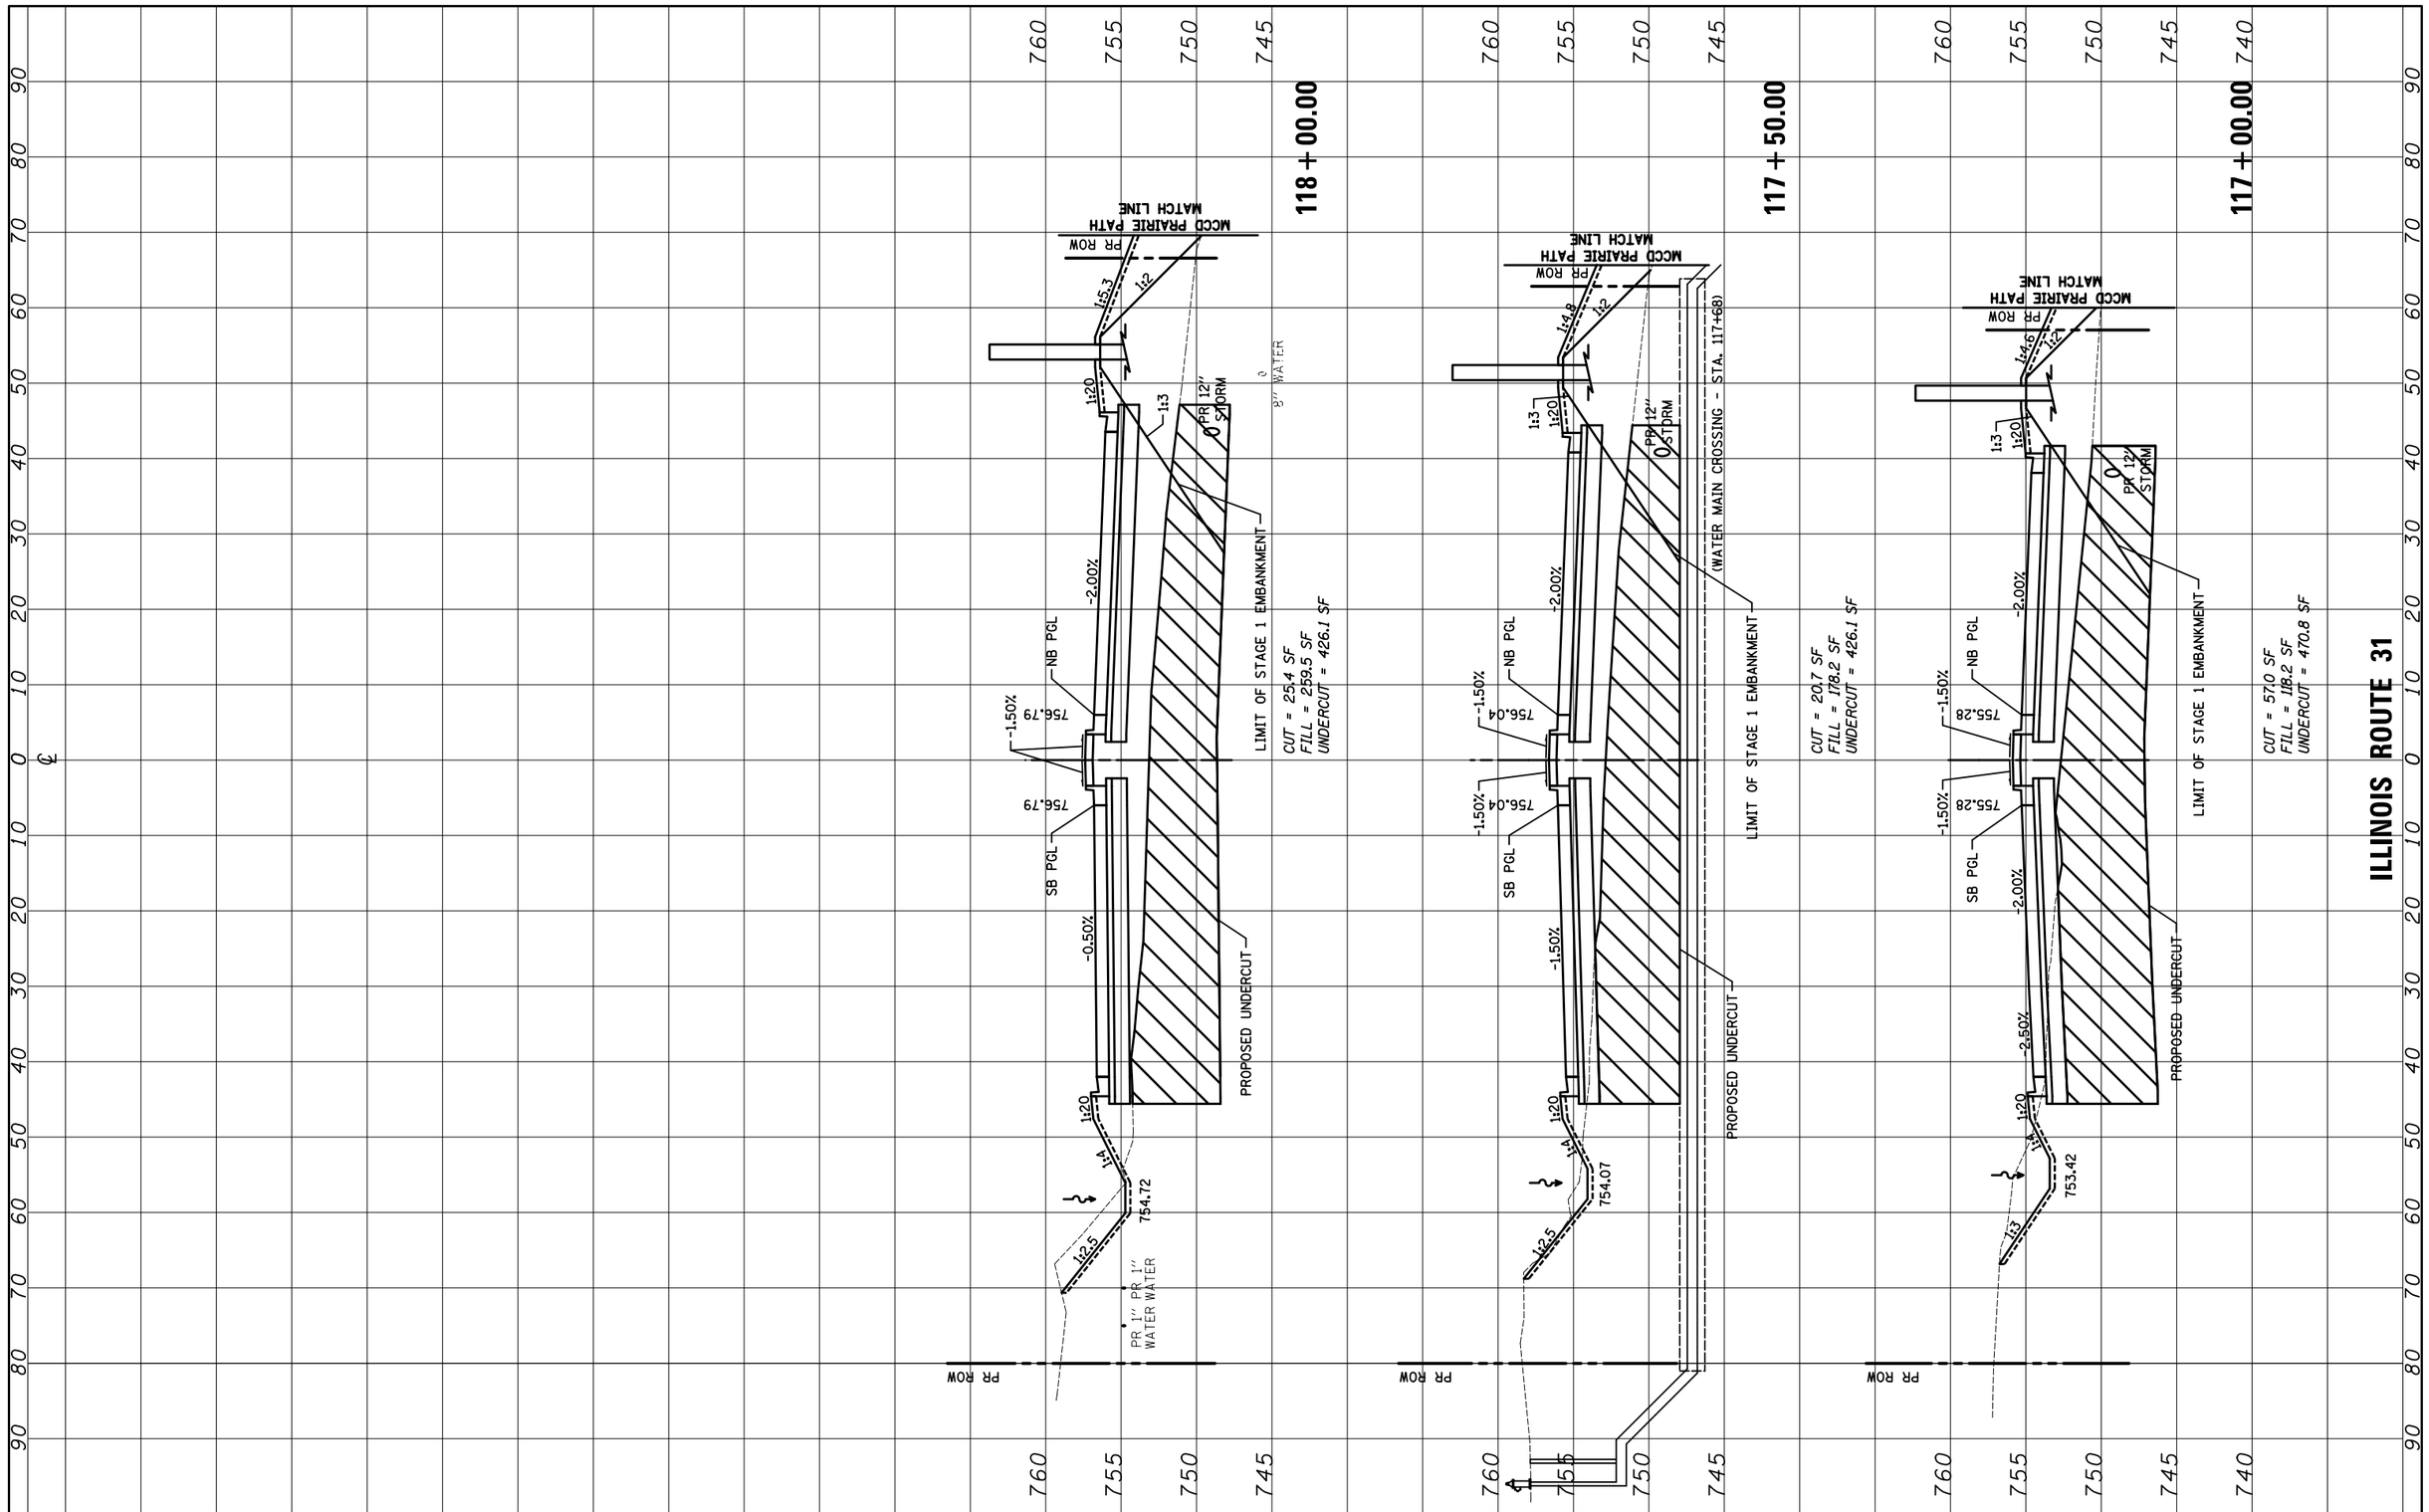

FINAL SURVEY

	BY	DATE
SURVEYED		
PLOTTED		
TEMPLATE		
AREAS		
AREAS CHECKED		

NOTE BOOK
NO.

ORIGINAL SURVEY

	BY	DATE
SURVEYED		
PLOTTED		
TEMPLATE		
AREAS		
AREAS CHECKED		

NOTE BOOK
NO.

FILE NAME = ...\D160F72-sht-xssht-01_Bypass_South.dgn	USER NAME = akw	DESIGNED - PML	REVISED -
		DRAWN - PML	REVISED -
	PLOT SCALE = 20.0000 ' / in.	CHECKED - GAB	REVISED -
	PLOT DATE = 5/2/2012	DATE - 5/3/2012	REVISED -

STATE OF ILLINOIS
DEPARTMENT OF TRANSPORTATION

CROSS SECTIONS

SCALE: 10'H: 5'V | SHEET NO. 19 OF 64 SHEETS | STA. 117+00.00 TO STA. 118+00.00

O.R. RTE.	SECTION	COUNTY	TOTAL SHEETS	SHEET NO.
0003	18A-2	MCHENRY	825	698
		CONTRACT NO. 60F72		
FED. ROAD DIST. NO. 1	ILLINOIS	FED. AID PROJECT		

ILLINOIS ROUTE 31