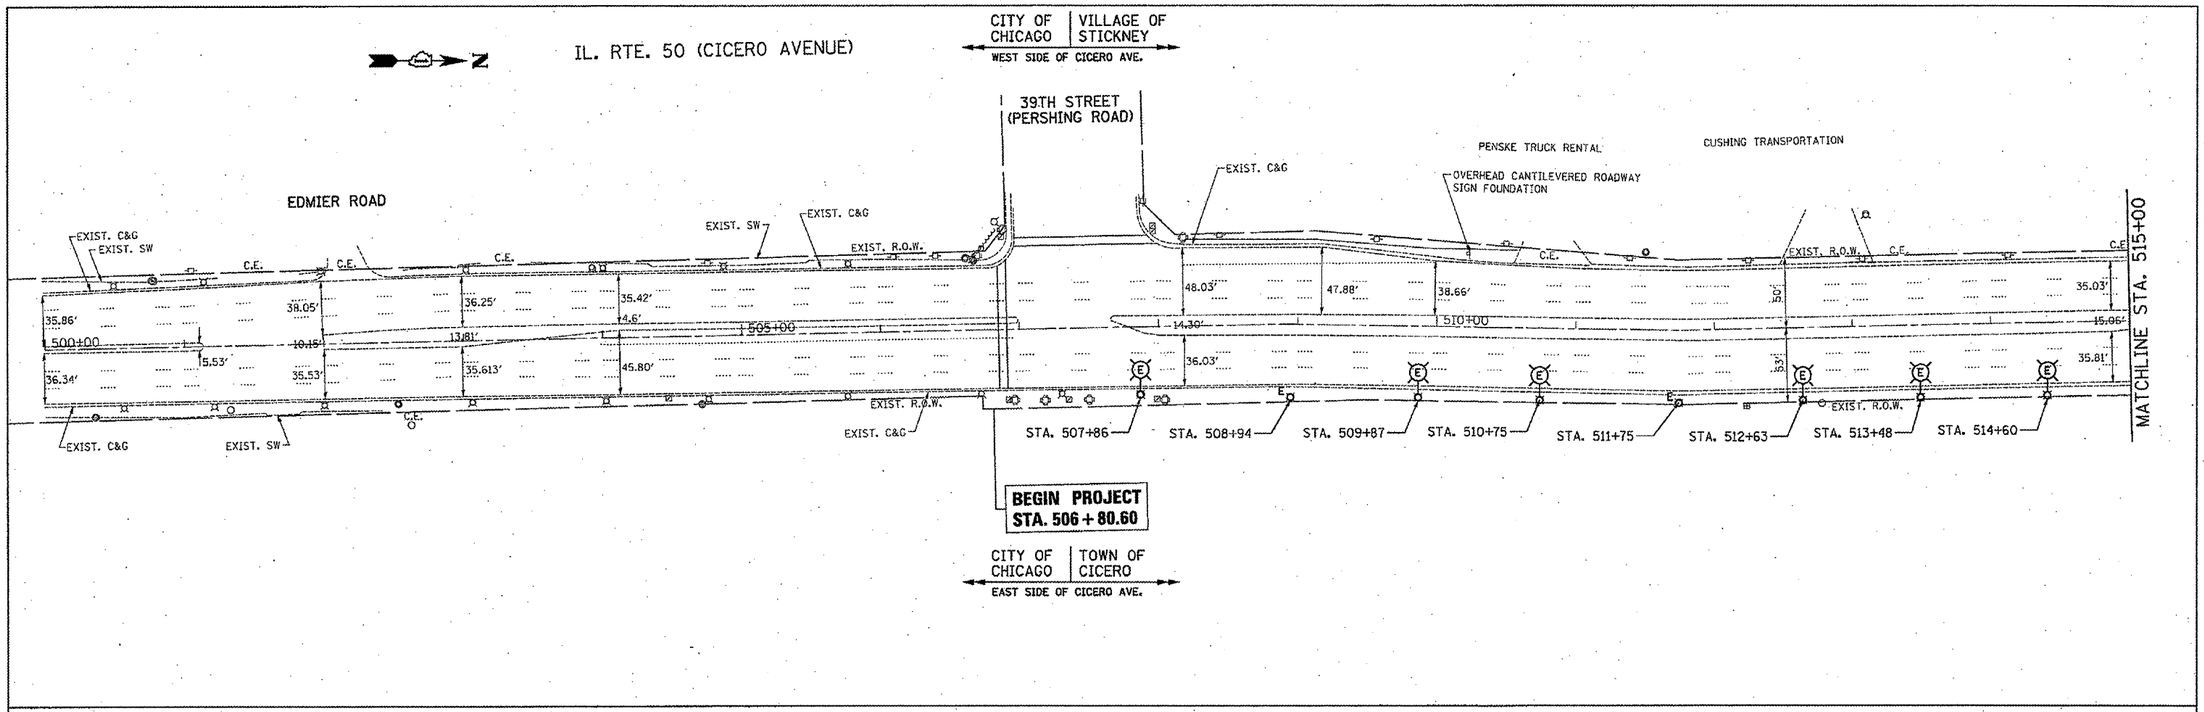

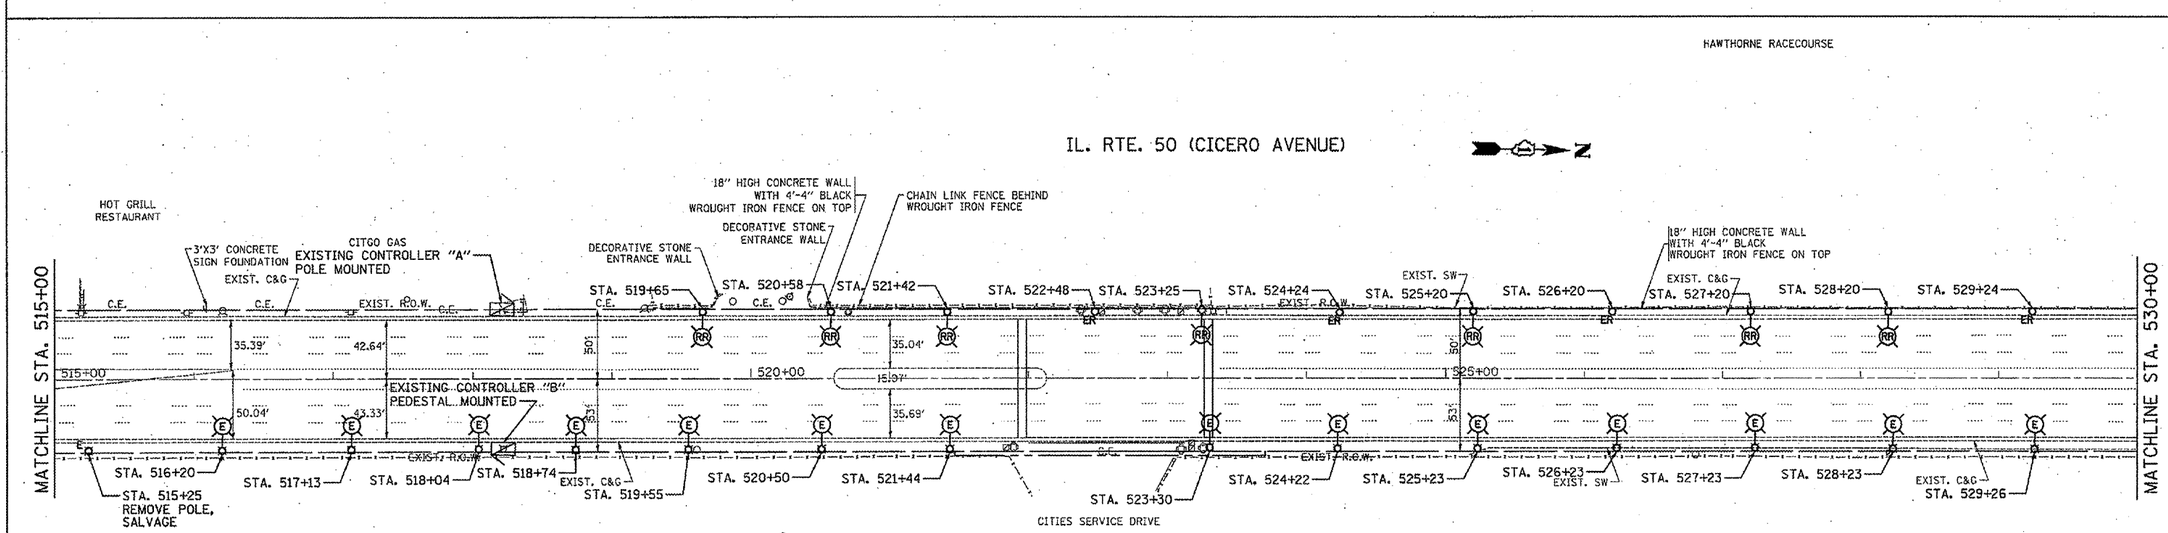

NOTE:

THE ENVIRONMENTAL FIRM IS REQUIRED TO CONTINUOUSLY MONITOR FOR WORKER PROTECTION AND SOIL CONTAMINATION AT SEVERAL AREAS. SEE SPECIAL PROVISION AND SUPPLEMENTAL SPECIFICATIONS FOR DETAILS.

FILE NAME = $FILE$	USER NAME = $USER$	DESIGNED - MK	REVISED -
		DRAWN - YJ	REVISED -
	PLOT SCALE = $SCALE$	CHECKED - GR	REVISED
	PLOT DATE = $DATE$	DATE - 10/14/11	REVISED -

STATE OF ILLINOIS
DEPARTMENT OF TRANSPORTATION

IL RTE. 50 (CICERO AVE.) – (34TH STREET TO PERSHING ROAD)
EXISTING LIGHTING PLAN

SCALE: 1"= 50' | SHEET NO. OF SHEETS | STA. 500+00.00 TO STA. 530+00.00

F.A.P. RTE.	SECTION	COUNTY	TOTAL SHEETS	SHEET NO.
350	2010-050-1	COOK	44	17
		CONTRACT NO. 60L26		
	ILLINOIS FED. AID PROJECT			