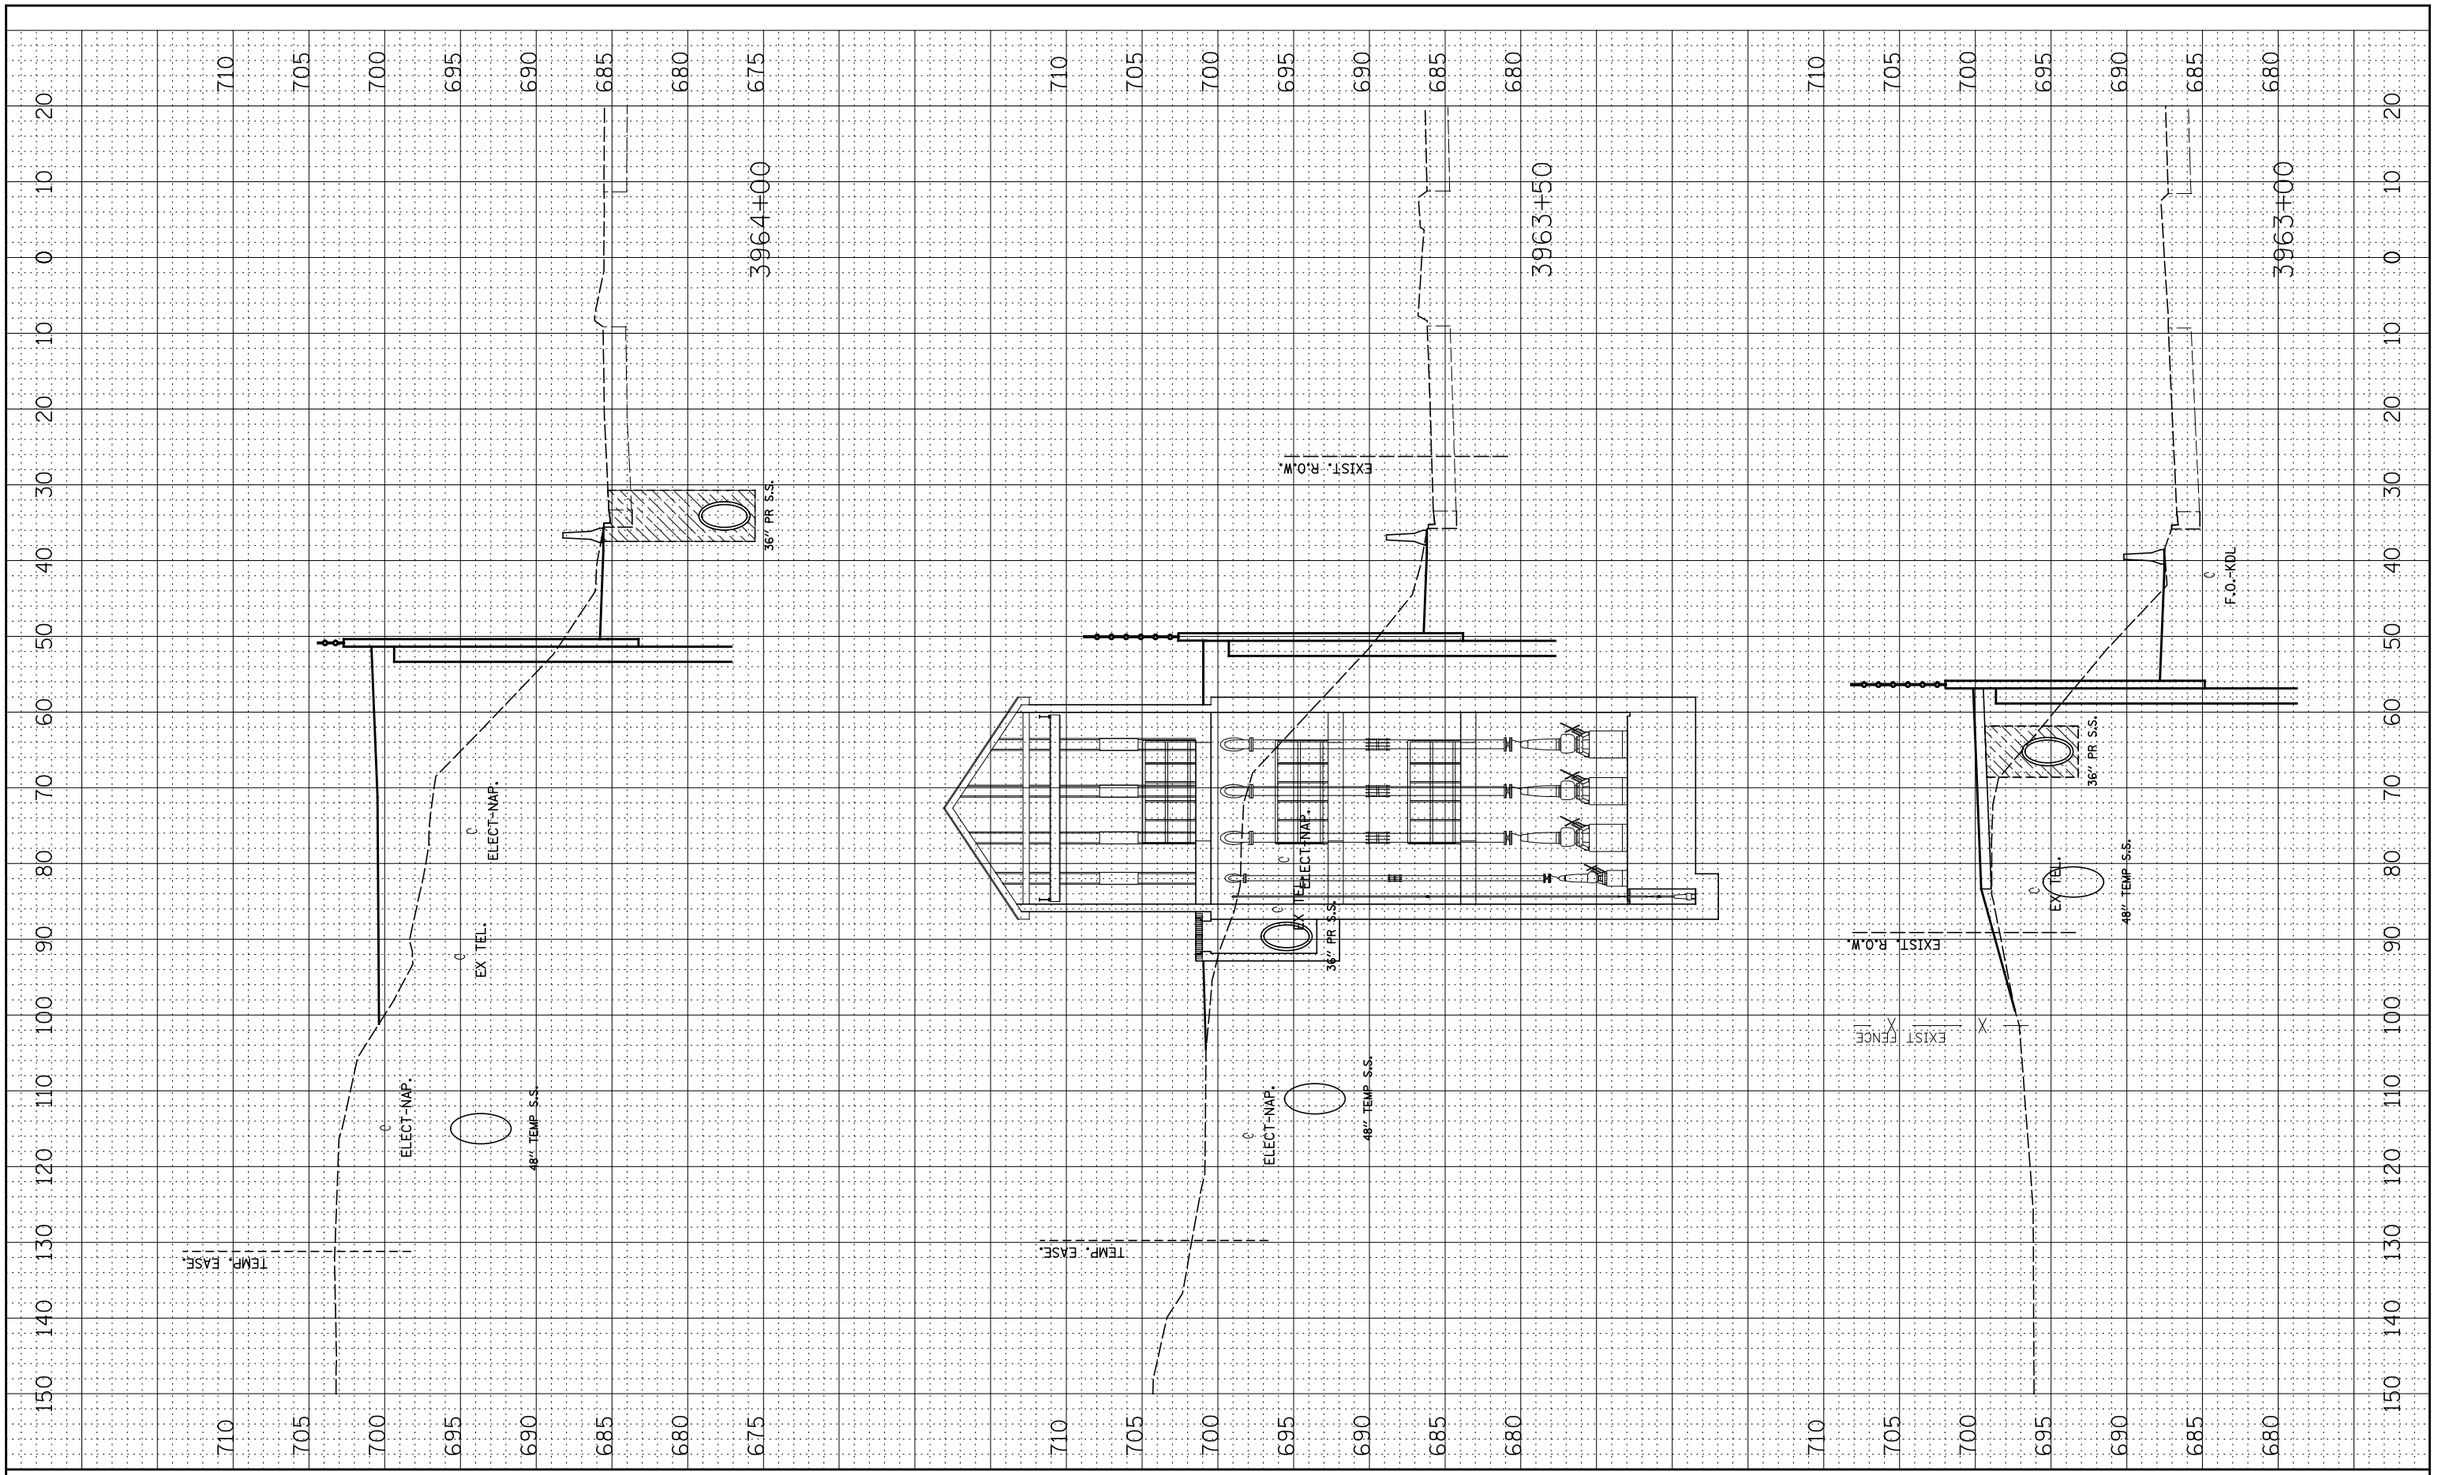

FINAL SURVEY		BY	DATE
NOTE BOOK	SURVEYED		
	PLOTTED		
	TEMPLATE		
	AREAS		
	AREAS CHECKED		
NO.			

ORIGINAL SURVEY		BY	DATE
NOTE BOOK	SURVEYED		
	PLOTTED		
	TEMPLATE		
	AREAS		
	AREAS CHECKED		
NO.			

FILE NAME = $FILEL$	USER NAME = $USER$	DESIGNED - RTA	REVISED -
		DRAWN - KEA	REVISED -
	PLOT SCALE = $SCALE$	CHECKED - PJO	REVISED -
	PLOT DATE = $DATE$	DATE - 2-17-12	REVISED -

STATE OF ILLINOIS
DEPARTMENT OF TRANSPORTATION

DRAINAGE STAGE 2 – CROSS-SECTIONS

SCALE: | SHEET NO. 3 OF 4 SHEETS | STA. 3963+00 | TO STA. 3964+00

F.A.P. RTE.	SECTION	COUNTY	TOTAL SHEETS	SHEET NO.
338/IL 59	2011-036-I	DUPAGE	181	43
		CONTRACT NO. 60P41		

FED. ROAD DIST. NO. | ILLINOIS | FED. AID PROJECT