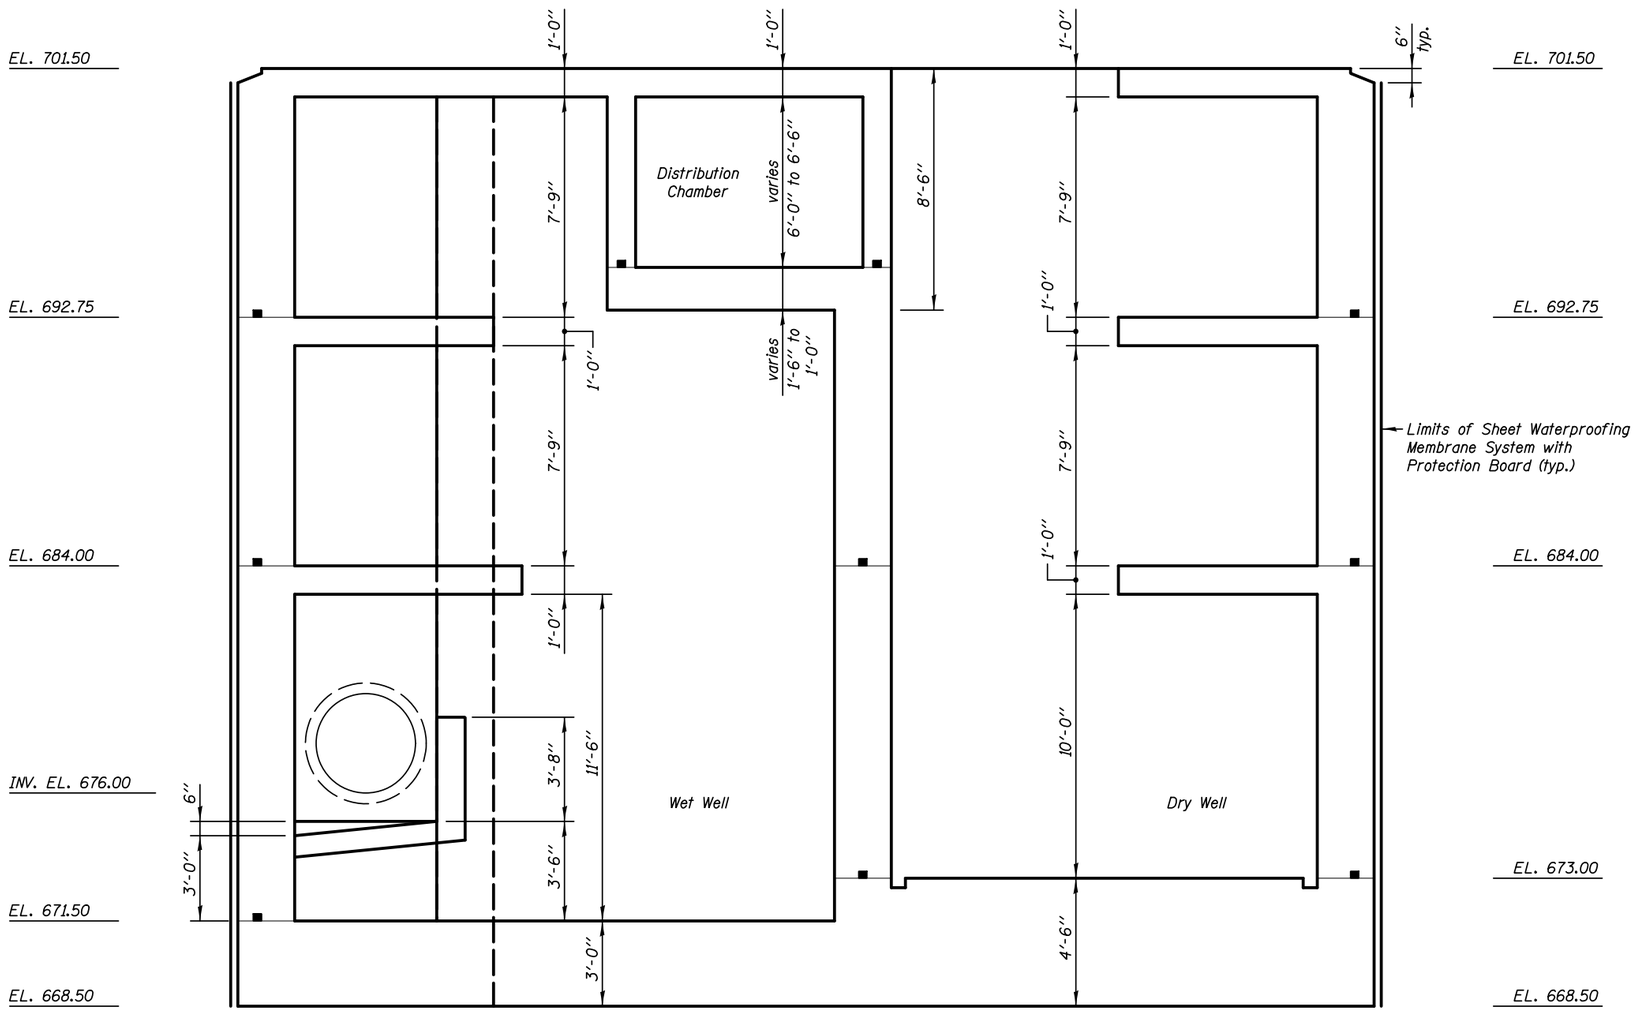

SECTION F-F

KNIGHT Engineers & Architects		DESIGNED - WPM	REVISED -	STATE OF ILLINOIS DEPARTMENT OF TRANSPORTATION	STRUCTURAL SECTIONS PUMP STATION 47	F.A.P. RTE.	SECTION	COUNTY	TOTAL SHEETS / SHEET NO.
		CHECKED - TB	REVISED -			338/IL 59	2011-035-I	DUPAGE	181 / 86
	SCALE - NONE	DRAWN - TB	REVISED -					CONTRACT NO. 60P41	
	DATE - 3/22/2012	CHECKED - WPM	REVISED -		SHEET NO. SA-11 OF 34 SHEETS		ILLINOIS	FED. AID PROJECT	