LEGEND

- # TREE REMOVAL (TREE #)
- # TREE PRUNING (TREE #)
- — XXX — TEMPORARY FENCE
- PERIMETER EROSION BARRIER
- INLET FILTER
- INLET AND PIPE PROTECTION
- TEMPORARY DITCH CHECKS
- EX ROW
- EX EASEMENT
- PR ROW
- PR TEMP EASEMENT
- PERMANENT EASEMENT
- EROSION CONTROL BLANKET TEMPORARY EROSION CONTROL SEEDING

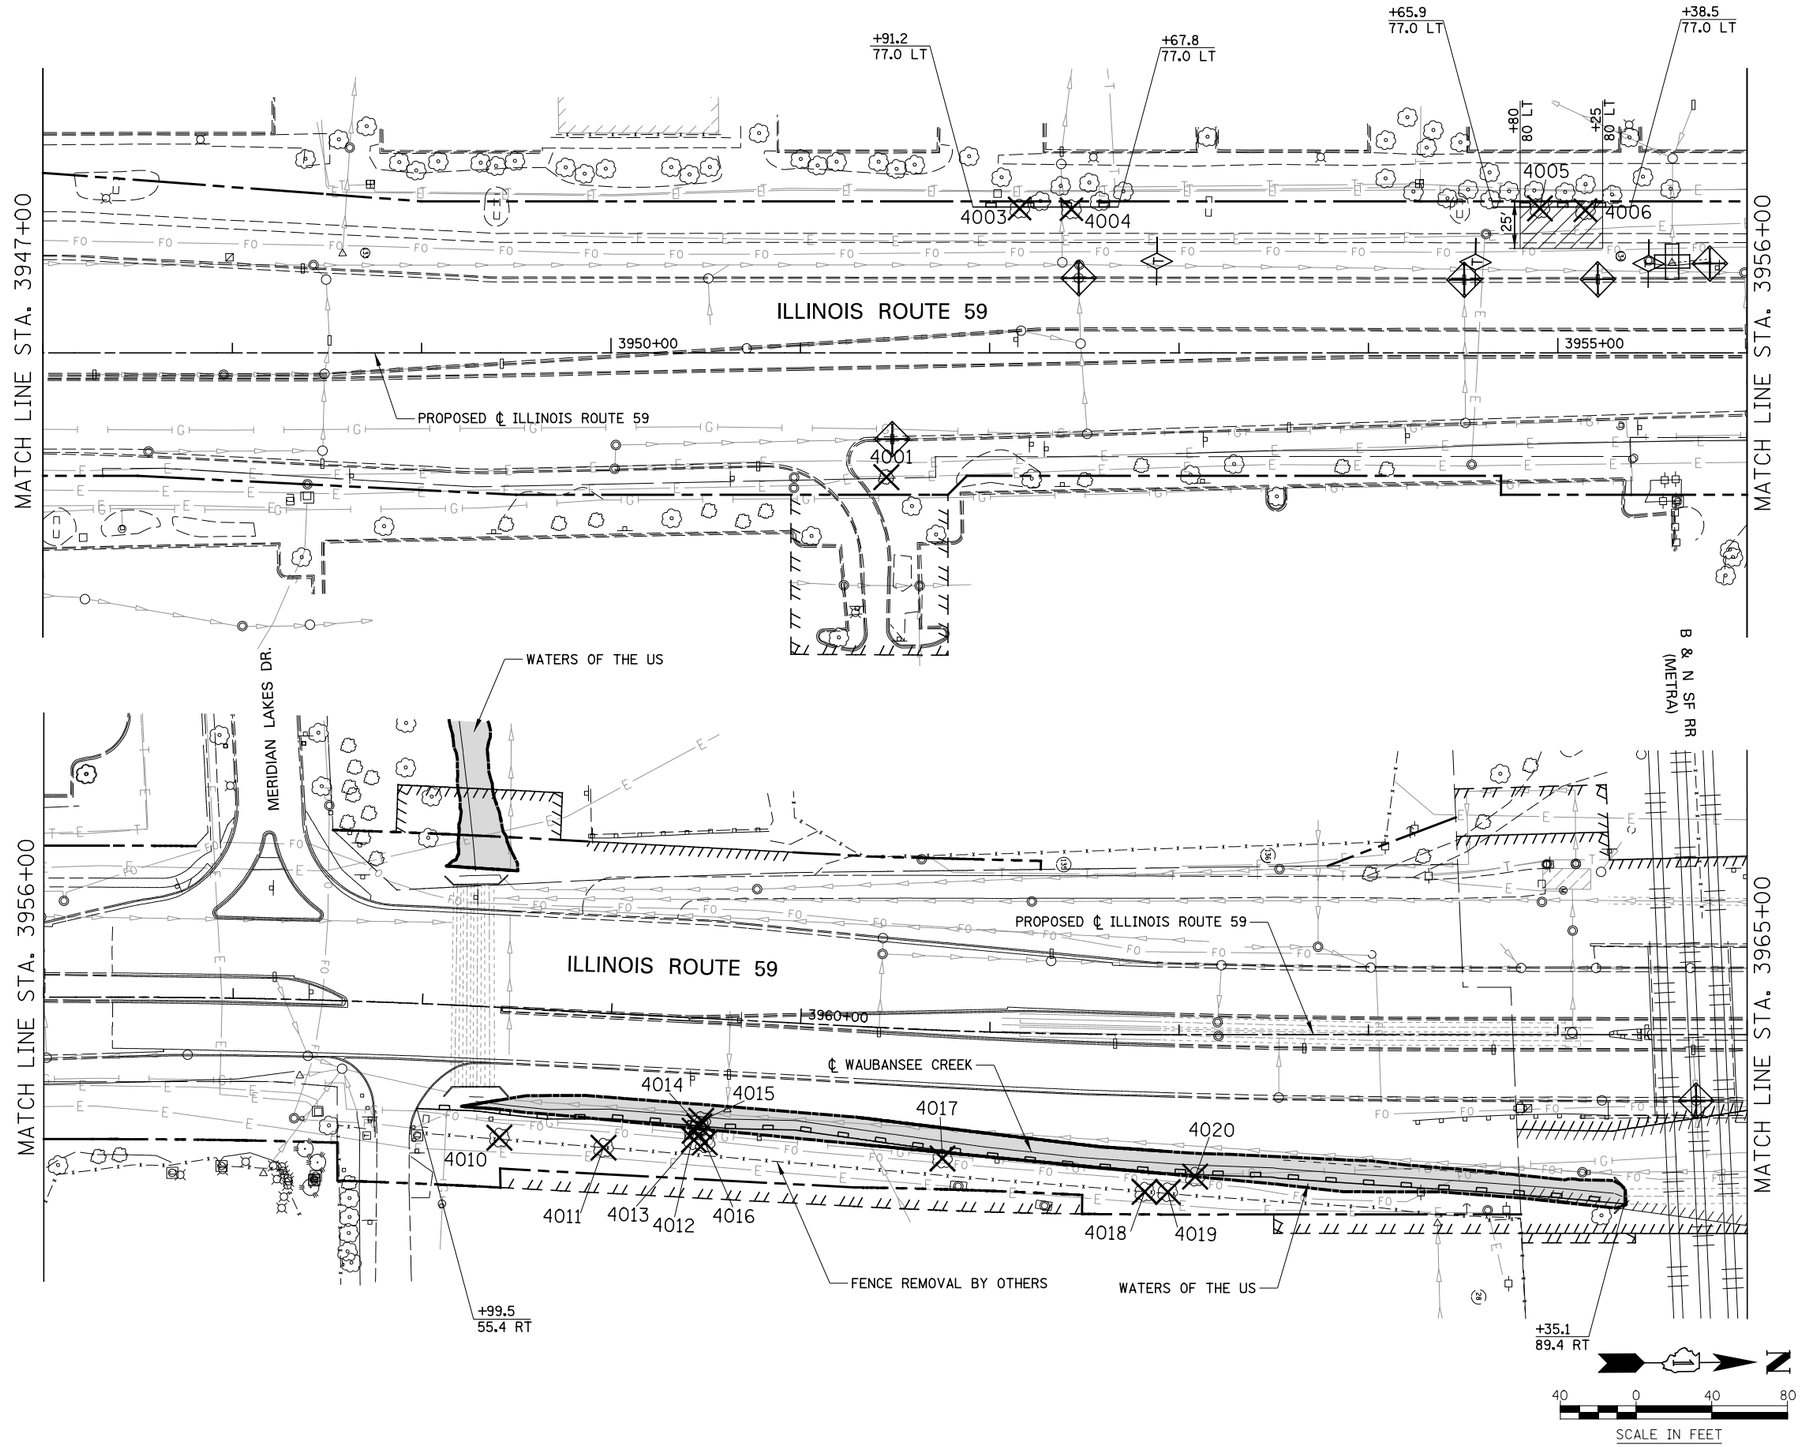

FILE NAME = $FILEL$	USER NAME = $USER$	DESIGNED CEO	REVISED	STATE OF ILLINOIS DEPARTMENT OF TRANSPORTATION	TREE REMOVAL AND EROSION CONTROL PLAN	F.A.P. RTE.	SECTION	COUNTY	TOTAL SHEETS / SHEET NO.
		DRAWN KES	REVISED -			338	2011-037-DTR	DUPAGE	138 / 26
	PLOT SCALE = $SCALE$	CHECKED PJO	REVISED -					CONTRACT NO. 60P43	
	PLOT DATE = $DATE$	DATE 03-22-2012	REVISED -		SCALE: AS SHOWN / SHEET NO. 4 OF 19 SHEETS / STA. 3947+00 TO STA. 3965+00			ILLINOIS FED. AID PROJECT	