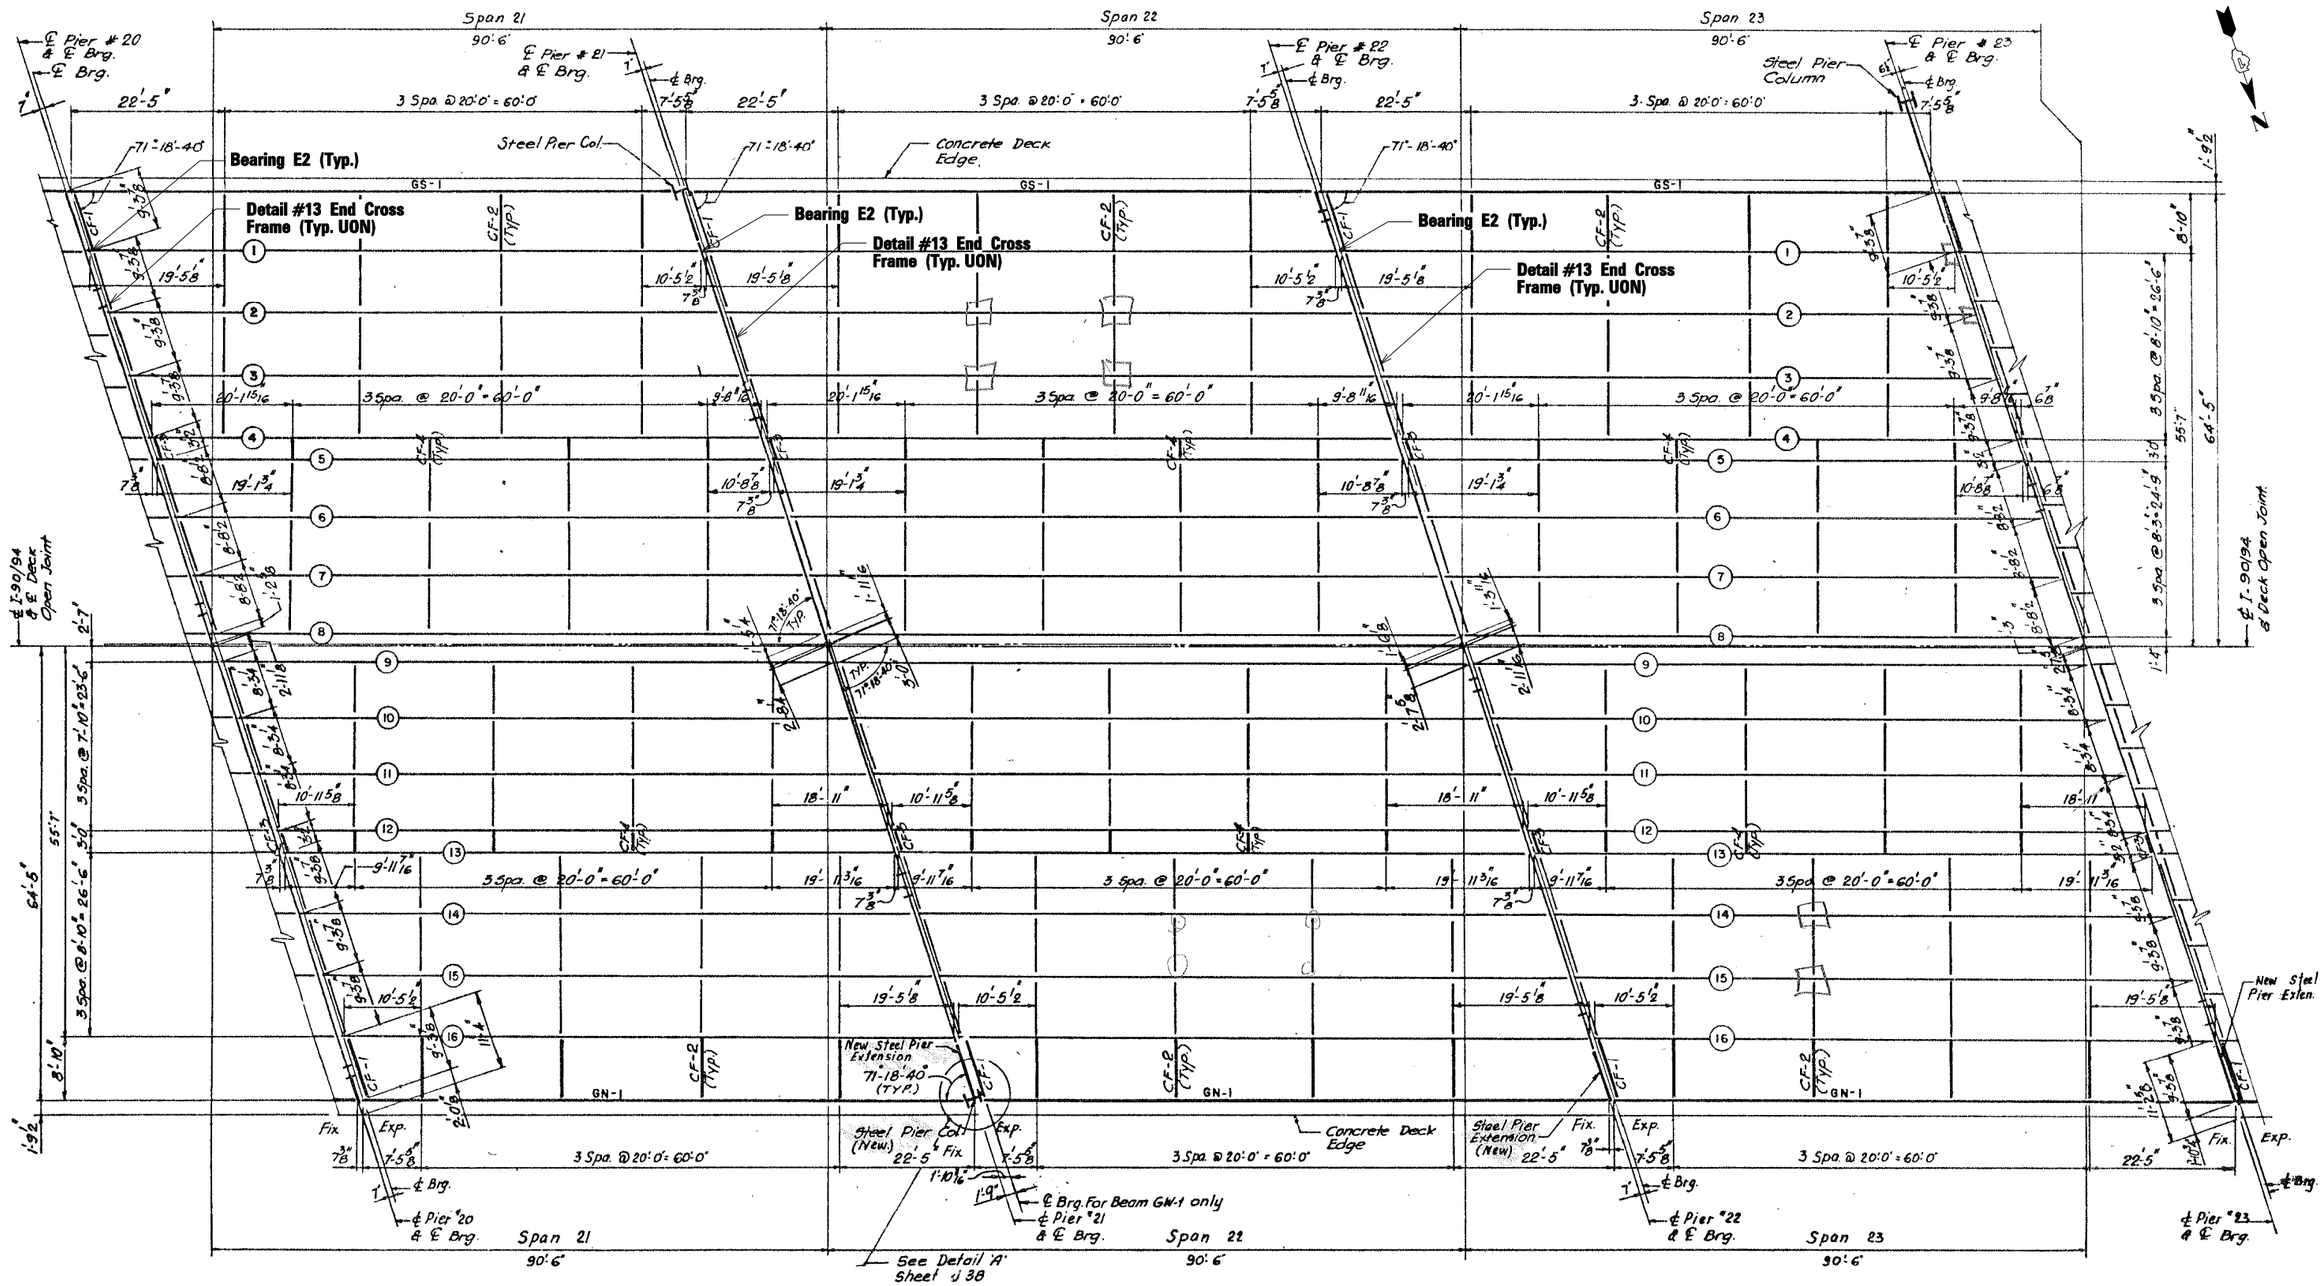


## PLAN - SPANS 21, 22 & 23

| | | | | | | | | | |
|---|---|---|---|---|---|---|---|---|---|
| FILE NAME = | USER NAME = aread | DESIGNED - AMR | REVISED - | STATE OF ILLINOIS DEPARTMENT OF TRANSPORTATION | FRAMING PLAN SPANS 21, 22 & 23 – LOCATION 2 STRUCTURE NO. 016-1117 | | | F.A.I. RTE. | SECTION | COUNTY | TOTAL SHEETS | SHEET NO. |
| | | DRAWN - AMR | REVISED - | | | | | 90/94 | 2011-057-BP | COOK | 98 | 30 |
| | PLOT SCALE = 2.0000 ' / IN. | CHECKED - JMH | REVISED - | | | | | | | CONTRACT NO. 60P73 | | |
| | PLOT DATE = 3/29/2012 | DATE - MARCH, 2012 | REVISED - | | SCALE: NTS | SHEET NO. 9 OF 39 SHEETS | STA. TO STA. | | | ILLINOIS | FED. AID PROJECT | |

$FILE$