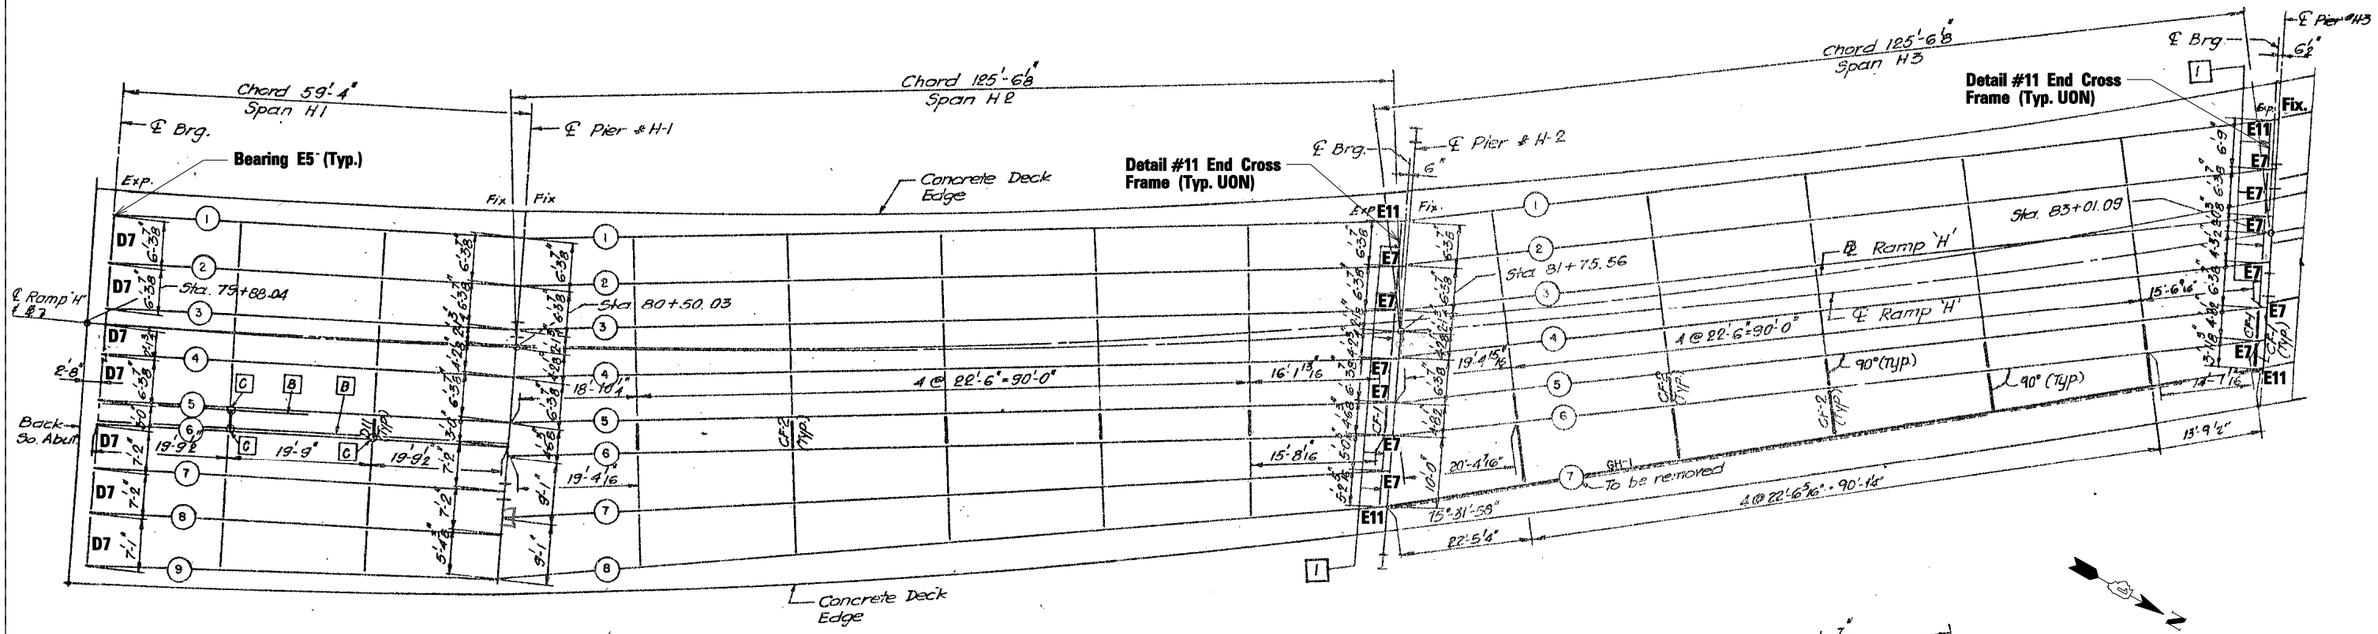

PLAN - SPANS H1, H2 & H3

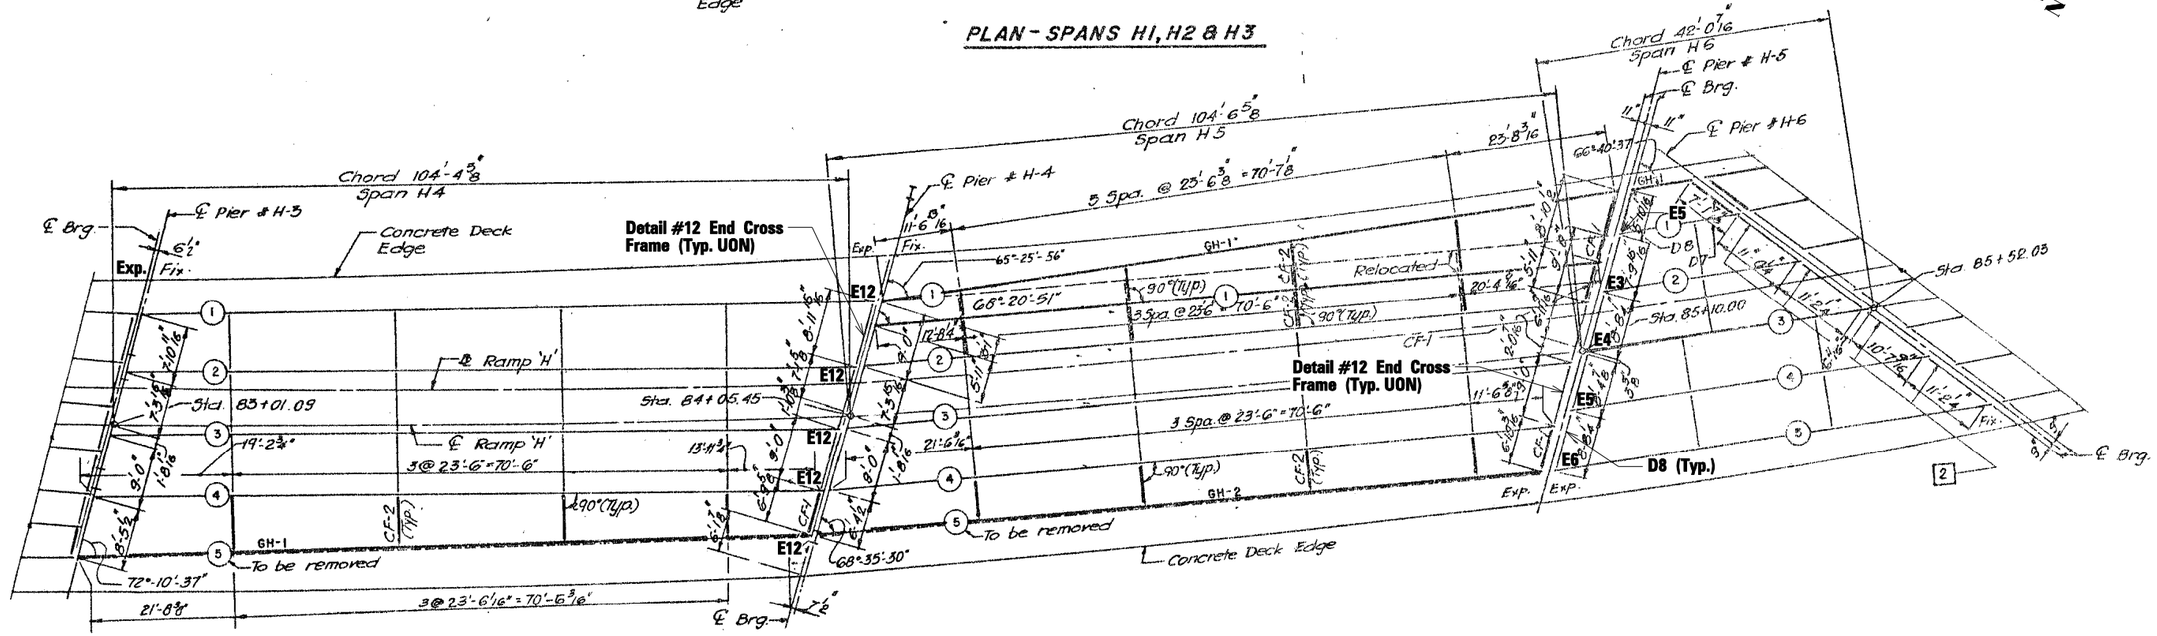

PLAN - SPANS H4, H5 & H6

FILE NAME =	USER NAME = aread	DESIGNED - AMR	REVISED -	STATE OF ILLINOIS DEPARTMENT OF TRANSPORTATION	FRAMING PLAN SPANS H1, H2, H3, H4, H5 & H6 – LOCATION 3 STRUCTURE NO. 016-1118
		DRAWN - AMR	REVISED -		
	PLOT SCALE = 2.0000 ' / IN.	CHECKED - JMH	REVISED -		SCALE: NTS / SHEET NO. 4 OF 21 SHEETS / STA. / TO STA.
	PLOT DATE = 3/29/2012	DATE - MARCH, 2012	REVISED -		

F.A.I. RTE.	SECTION	COUNTY	TOTAL SHEETS	SHEET NO.
90/94	2011-057-BP	COOK	98	64
		CONTRACT NO. 60P73		
	ILLINOIS FED. AID PROJECT			

*FILE:$