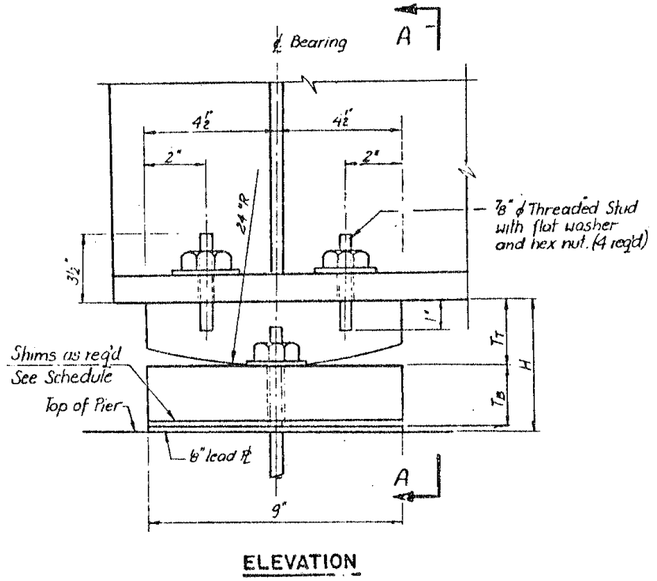

ELEVATION

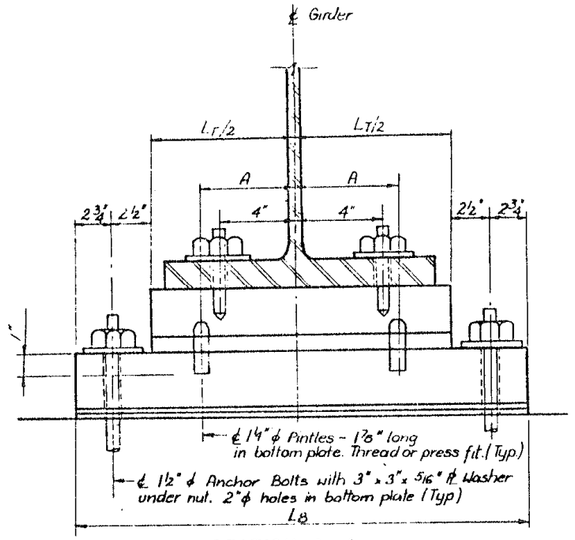

SECTION A-A

FIXED BEARING – TYPE FI

FIXED BEARING SCHEDULE FOR ROADWAY WIDENING

STRUCTURE NO.	PIER LOCATION	GIRDER NO.	BRG. TYPE	NO. REQ'D.	T_T"	L_T"	T_B"	L_B"	A"	H"	REMARKS
	H12(S)	GH-1, GH-2, GH-3	FI	3	2	17	1½	21½	5	3⅝	N

Remarks: N – New bearings for roadway widening.

FILE NAME =	USER NAME = aread	DESIGNED - AMR	REVISED -	**STATE OF ILLINOIS DEPARTMENT OF TRANSPORTATION**	**FIXED BEARING DETAILS – LOCATION 3 STRUCTURE NO. 016-1118**		
		DRAWN - AMR	REVISED -				
	PLOT SCALE = 2.0000 ' / IN.	CHECKED - JMH	REVISED -				
	PLOT DATE = 3/29/2012	DATE - MARCH, 2012	REVISED -		SCALE: NTS	SHEET NO. 20 OF 21 SHEETS	STA. TO STA.

F.A.I. RTE.	SECTION	COUNTY	TOTAL SHEETS	SHEET NO.
90/94	2011-057-BP	COOK	98	80
		CONTRACT NO. 60P73		
	ILLINOIS	FED. AID PROJECT		

$FILE$