DETAIL "A"
N.T.S.

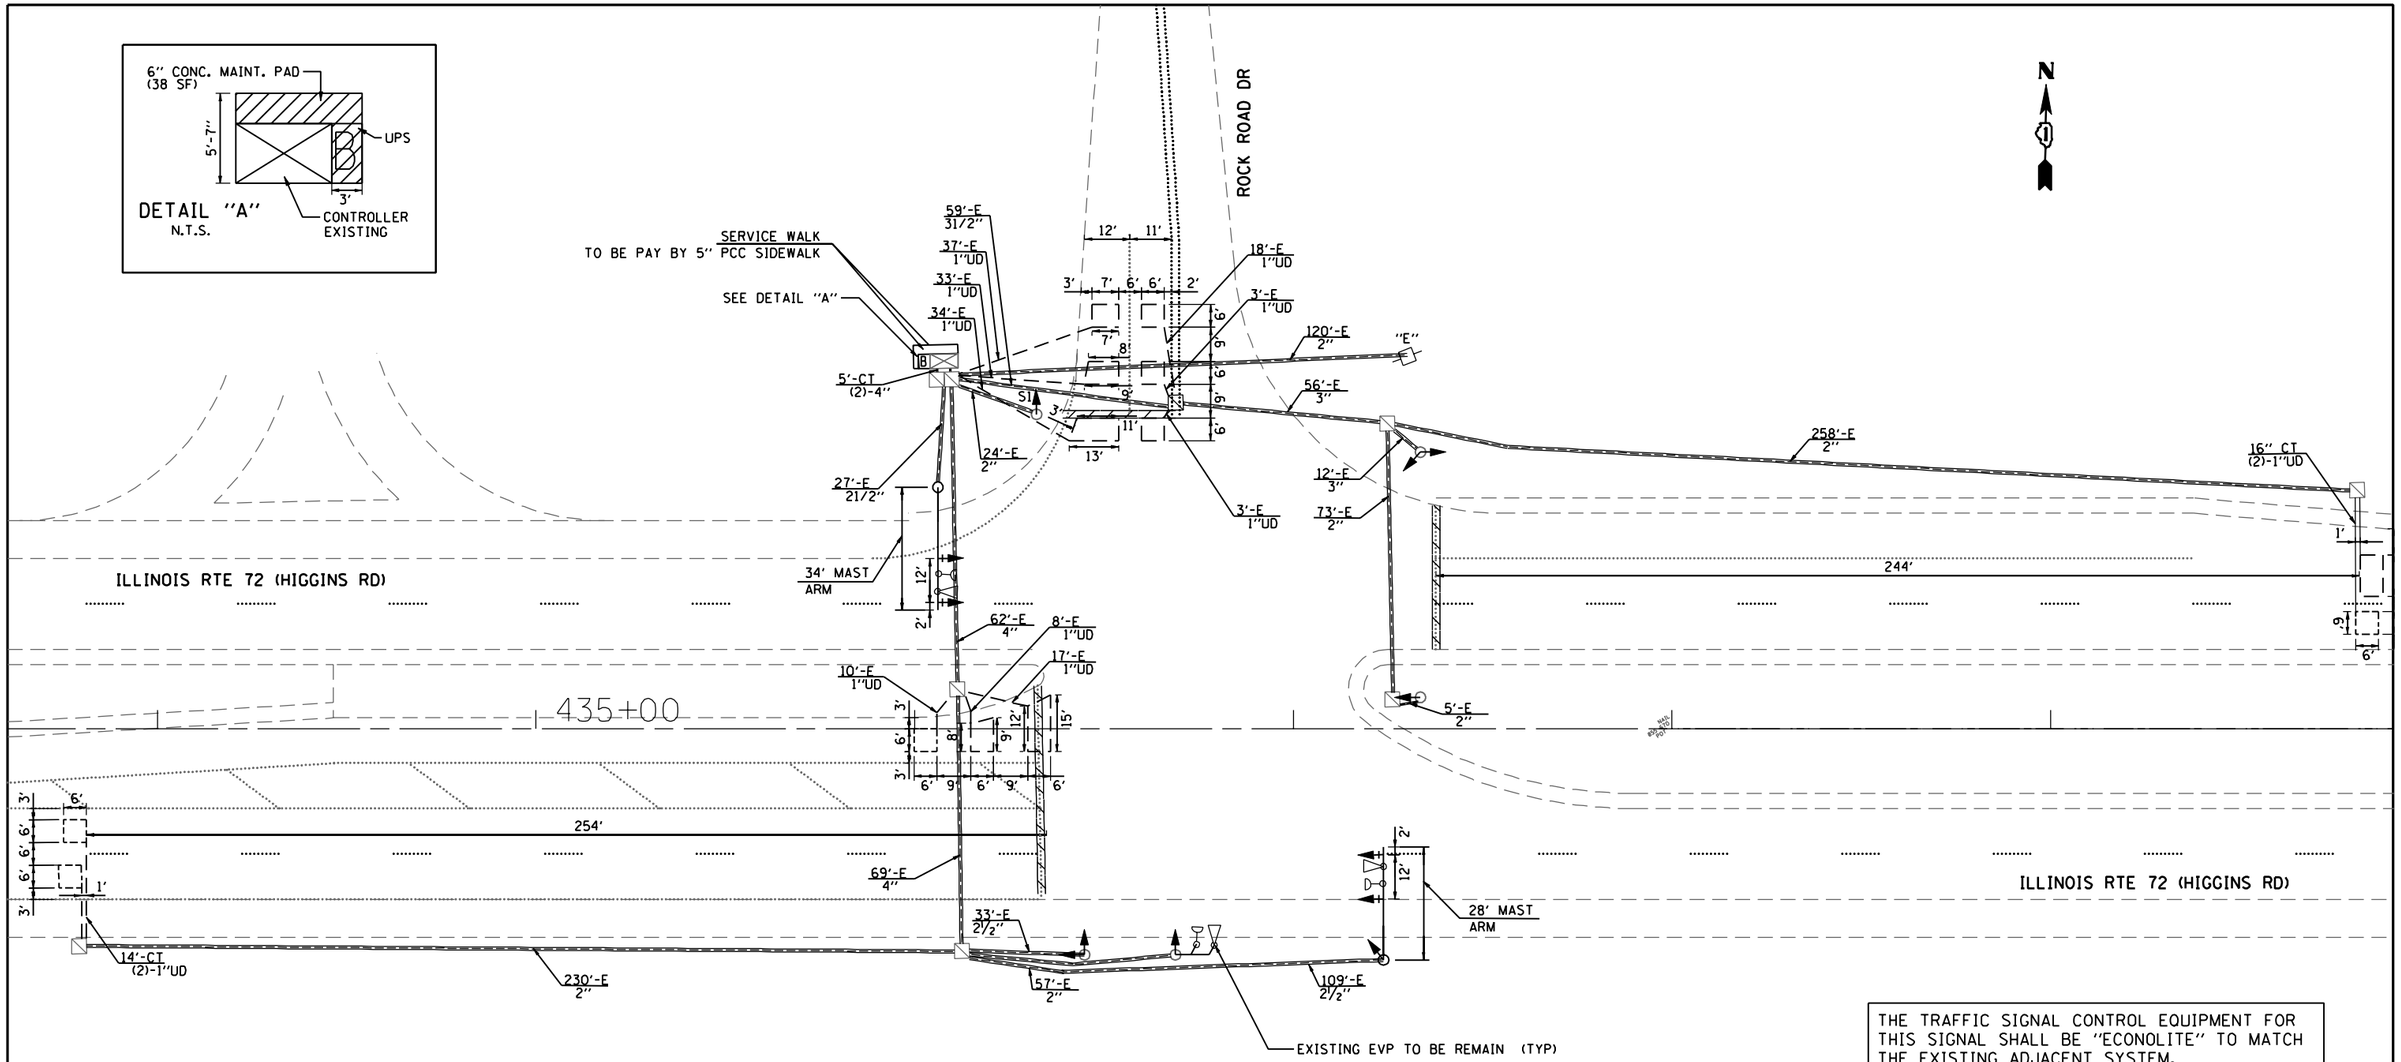

THE TRAFFIC SIGNAL CONTROL EQUIPMENT FOR THIS SIGNAL SHALL BE "ECONOLITE" TO MATCH THE EXISTING ADJACENT SYSTEM.

THE FOLLOWING ITEMS SHALL BE REMOVED BY THE CONTRACTOR AND SHALL BE DISPOSED OF BY THEM OUTSIDE THE RIGHT-OF-WAY AT THEIR EXPENSE. THE SALVAGE VALUE OF THE REMOVED EQUIPMENT SHALL BE REFLECTED IN THE CONTRACT BID PRICE.

6	EACH	SIGNAL HEAD, 3-SECTION
4	EACH	SIGNAL HEAD, 3-SECTION BRKT MTD.
2	EACH	SIGNAL HEAD, 5-SECTION
4	EACH	BACK PLATES

TS-21

FILE NAME = p:\2009\me09006_varvar phil\cadd\W038_IL72_Beverly\Shts\D168P90-sht-05TS21-RockRd.dgn
PLOT SCALE = 40.0000 ' / IN.
USER NAME = Millennia Professional Services

200 22ND Street, Suite 216, Lombard, IL 60148
630.705.0110 voice, 630.839.2566 fax
www.mps-il.com
MILLENNIA PROFESSIONAL SERVICES

DESIGNED - CJD		REVISED -
DRAWN - CJD		REVISED -
CHECKED - TVN		REVISED -
DATE - 4/5/2012		REVISED -

STATE OF ILLINOIS
DEPARTMENT OF TRANSPORTATION

IL ROUTE 72 (HIGGINS RD) AT ROCK ROAD DR
TRAFFIC SIGNAL INSTALLATION PLAN

SCALE: 1"=20' | SHEET NO. 1 OF 2 SHEETS | STA. 106+25 TO STA. 112+50

F.A.P. RTE.	SECTION	COUNTY	TOTAL SHEETS	SHEET NO.
341	2011-071-N	COOK/KANE	56	29
		CONTRACT NO. 60P90		
FED. ROAD DIST. NO. 1	ILLINOIS	FED. AID PROJECT		

p:\2009\me09006_varvar phil\cadd\W038_IL72_Beverly\Shts\D168P90-sht-05TS21-RockRd.dgn