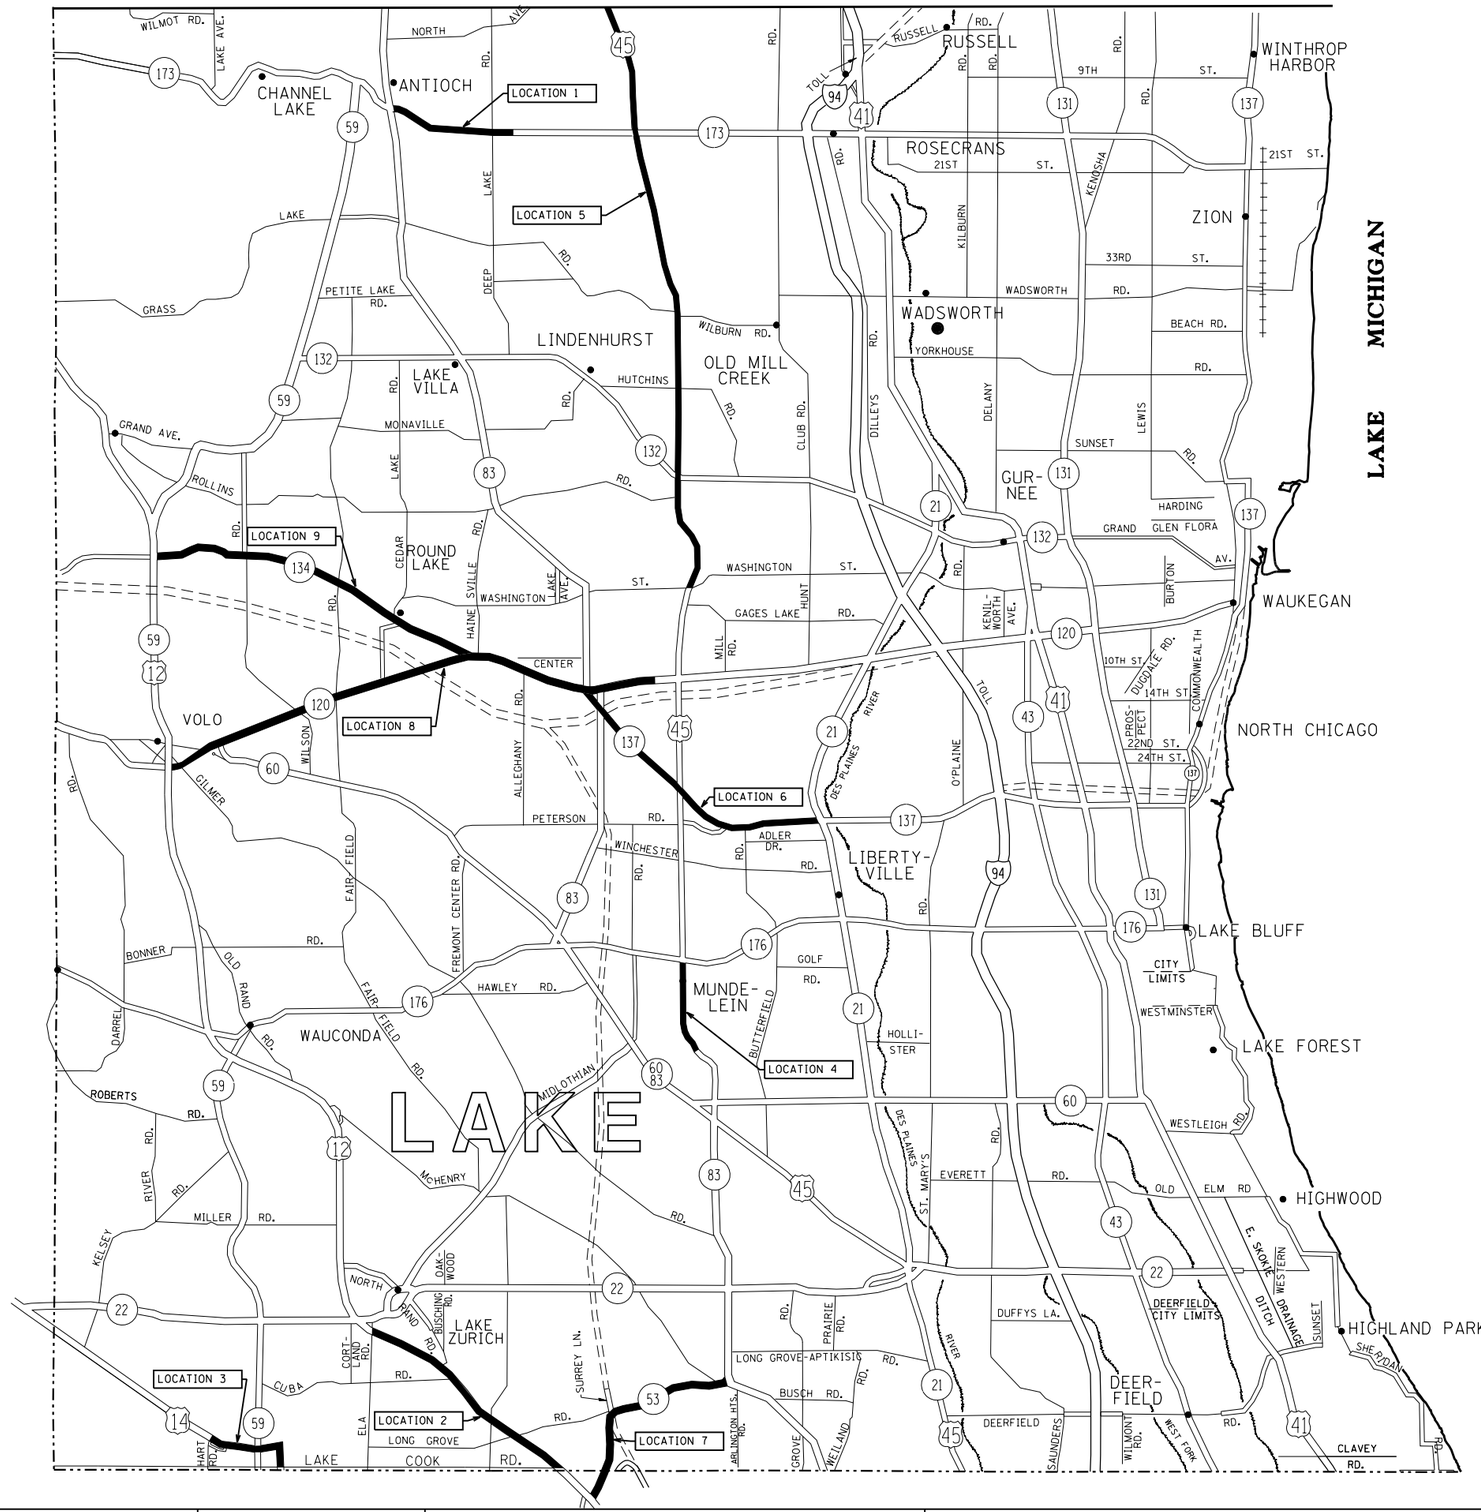

FILE NAME = c:\pw_work\pwidot\pencepl\d0303533\D139412-Design.dgn	USER NAME = pencepl	DESIGNED -	REVISED -	**STATE OF ILLINOIS DEPARTMENT OF TRANSPORTATION**	**GENERAL LOCATION MAP**			F.A. RTE.	SECTION	COUNTY	TOTAL SHEETS	SHEET NO.
	PLOT SCALE = 100.0000 ' / in.	DRAWN -	REVISED -					VAR.	2012-010 RS	LAKE	27	4
	PLOT DATE = 4/5/2012	CHECKED -	REVISED -								CONTRACT NO. 60T56	
		DATE -	REVISED -		SCALE:	SHEET OF SHEETS	STA. TO STA.			ILLINOIS	FED. AID PROJECT	