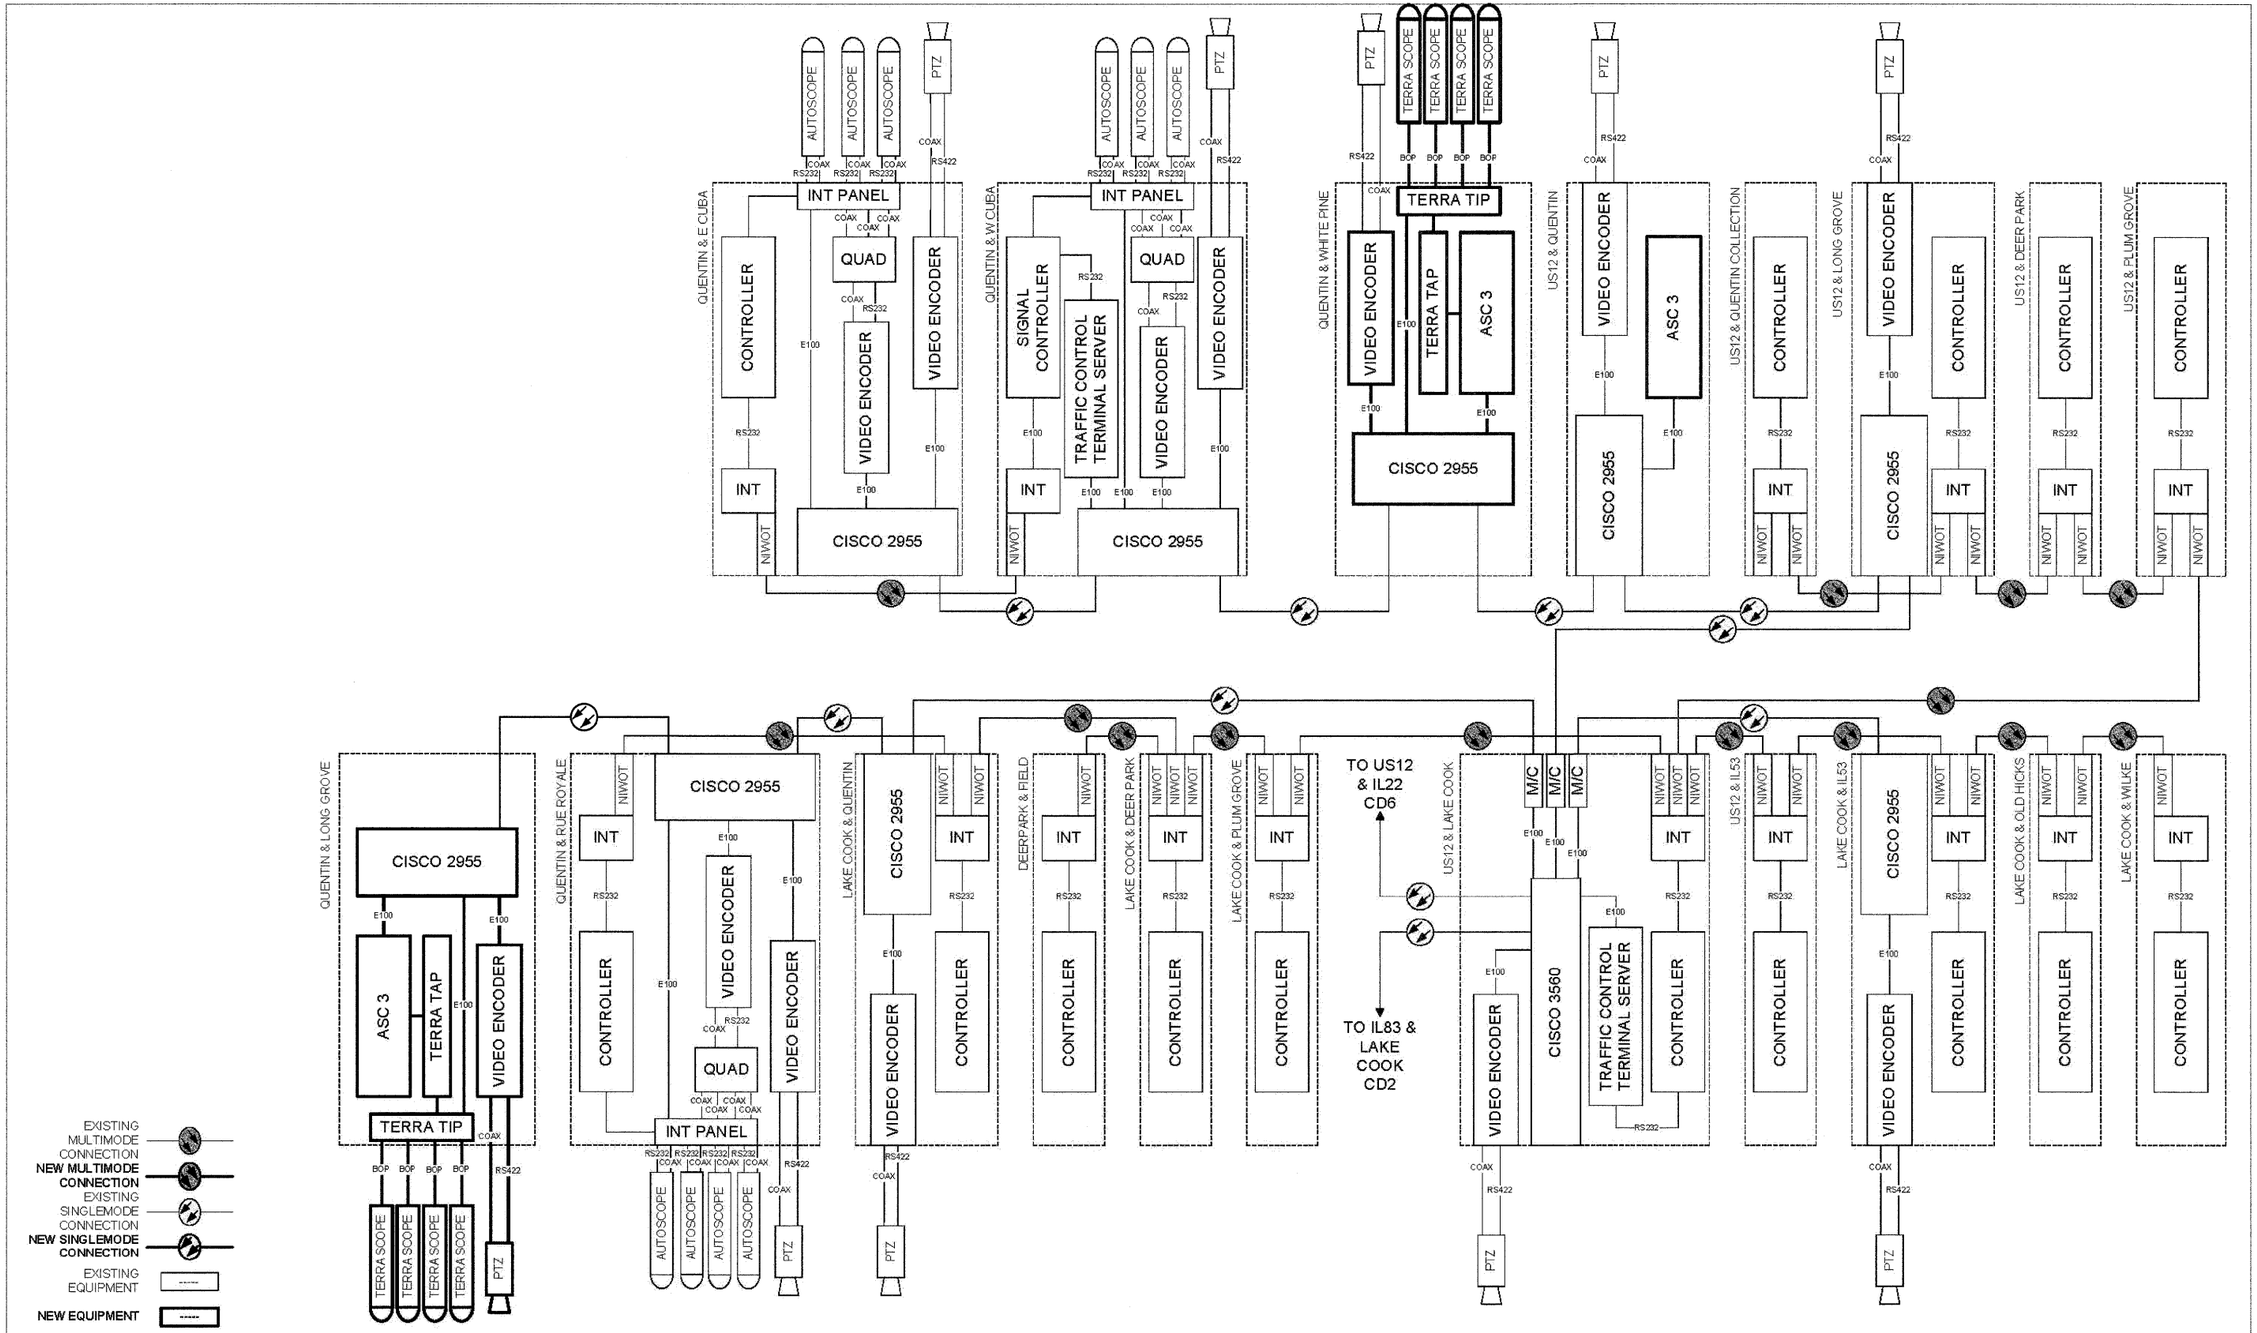

Delcan
TRANSPORTATION • INFORMATION TECHNOLOGY • WATER

CLIENT: LakeCounty Division of Transportation

V5.7	2/10	QUENTIN / US12 WIDENING
NO.	DATE	
FILE NAME	$FILE$	

DESIGN	DJG	1/10
DRAWN	SM/YM	1/10
CHECKED	DJG	2/10
SCALE	NOT TO SCALE	
DATE	2/17/10	

TITLE: LAKE COUNTY ATMS FINAL DESIGN AND INTEGRATION

CABINET DETAIL 1
US12 & LAKE COOK

PROJECT NO.
SHEET 312 OF
DRAWING NO.

CIVILTECH
450 E Devon Ave, Suite 300
Itasca, Illinois 60143
Tel: 630.773.3900 Fax: 630.773.3975
www.civiltechinc.com

DESIGNED -		REVISED -	
DRAWN -		REVISED -	
CHECKED -		REVISED -	
DATE -	10/24/2011	REVISED -	

STATE OF ILLINOIS
DEPARTMENT OF TRANSPORTATION

NO SCALE

LAKE COUNTY ATMS
TRAFFIC SIGNAL CABINET DETAIL
U.S. ROUTE 12 & LAKE COOK ROAD
SHEET NO. 1 OF 1 SHEETS

F.A.U. RTE.	SECTION	COUNTY	TOTAL SHEETS	SHEET NO.
364	02-00051-08-WR	LAKE	188	120

CONTRACT NO. 63649
FED. ROAD DIST. NO. 1 | ILLINOIS | FED. AID PROJECT

FINAL SURVEY — NOTE BOOK NO. — SURVEYED — PLOTTED — TEMPLATE — AREAS — AREAS CHECKED — BY — DATE

ORIGINAL SURVEY — NOTE BOOK NO. — SURVEYED — PLOTTED — TEMPLATE — AREAS — AREAS CHECKED — BY — DATE