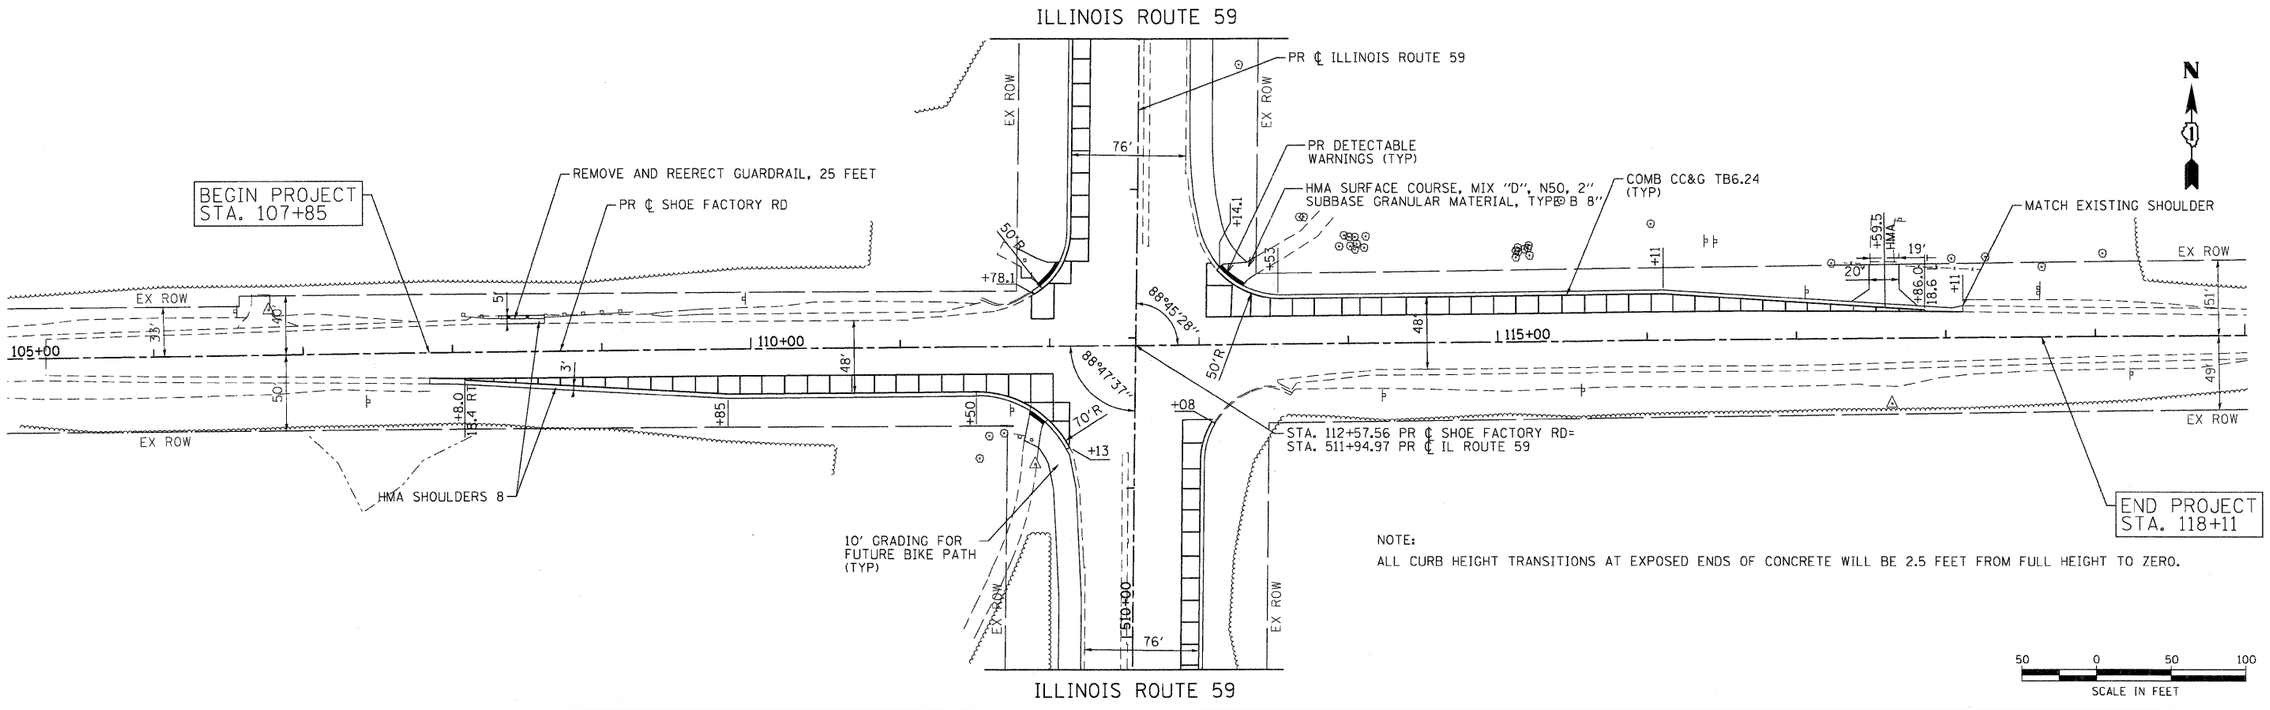

NOTE:
ALL CURB HEIGHT TRANSITIONS AT EXPOSED ENDS OF CONCRETE WILL BE 2.5 FEET FROM FULL HEIGHT TO ZERO.

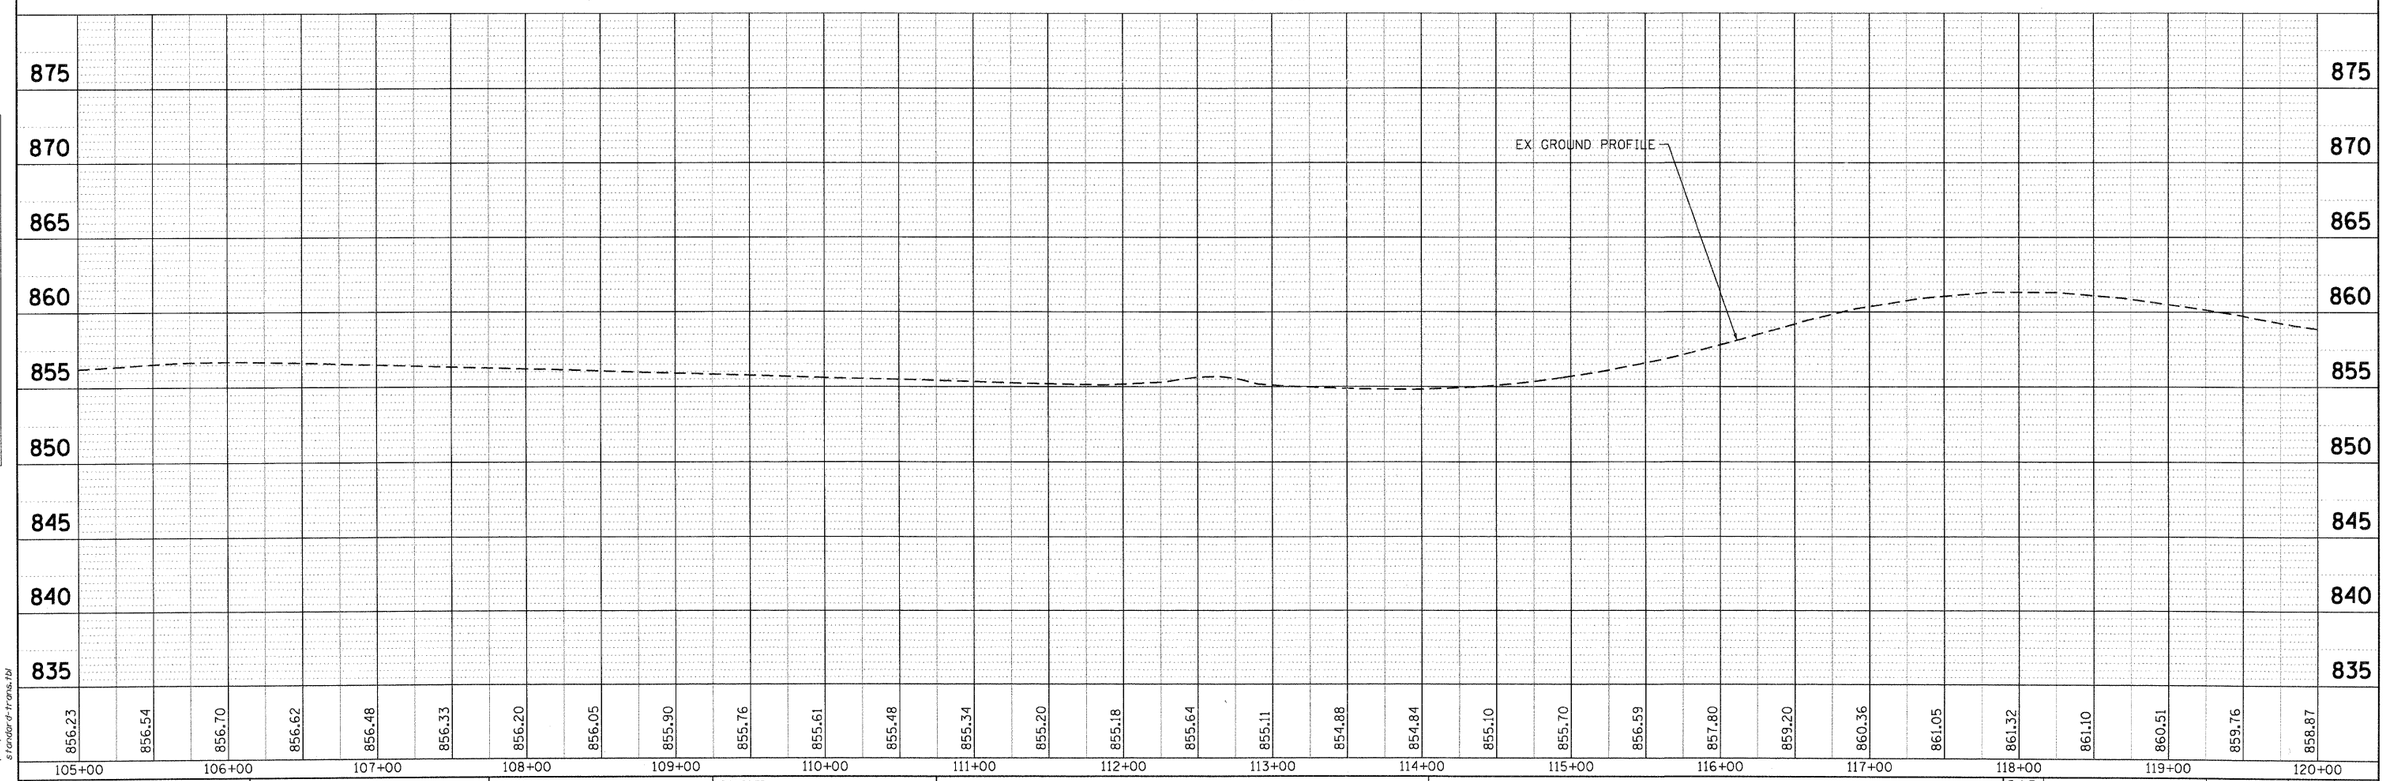

PLAN	BY	DATE
SURVEYED		
PLOTTED		
ALIGNMENT CHECKED		
RT. OF WAY CHECKED		
CADD FILE NAME		
NOTE BOOK NO.		

PROFILE	BY	DATE
SURVEYED		
PLOTTED		
GRADES CHECKED		
GRADES TIED		
STRUCTURE NOTAT'NS CHKD		
NOTE BOOK NO.		

COMPANY NAME:
PROJECT CONTACT:
CLIENT:
DATE PLOTTED: 4/5/2012 5:10:34 PM
FILE NAME: 0177-prop-02.dgn
PLOT DRIVER: pdf.pltl
PEN TABLE: standard-trans.tbl

HRGreen.com
Illinois Professional Design Firm # 184-001322
HRGreen

USER NAME = jmelhus	DESIGNED -	REVISED -	
	DRAWN -	REVISED -	
PLOT SCALE = 1"=50'	CHECKED -	REVISED -	
PLOT DATE = 4/5/2012	DATE - 4/5/12	REVISED -	

STATE OF ILLINOIS
DEPARTMENT OF TRANSPORTATION

ROADWAY PLAN AND PROFILE
SHOE FACTORY ROAD

SCALE: 1"=50' | SHEET NO. 2 OF 2 SHEETS | STA. 107+85 TO STA. 118+64

F.A.P. RTE.	SECTION	COUNTY	TOTAL SHEETS	SHEET NO.
338	10-00084-00-CH	COOK	63	12
		CONTRACT NO. 63711		
		ILLINOIS FED. AID PROJECT		