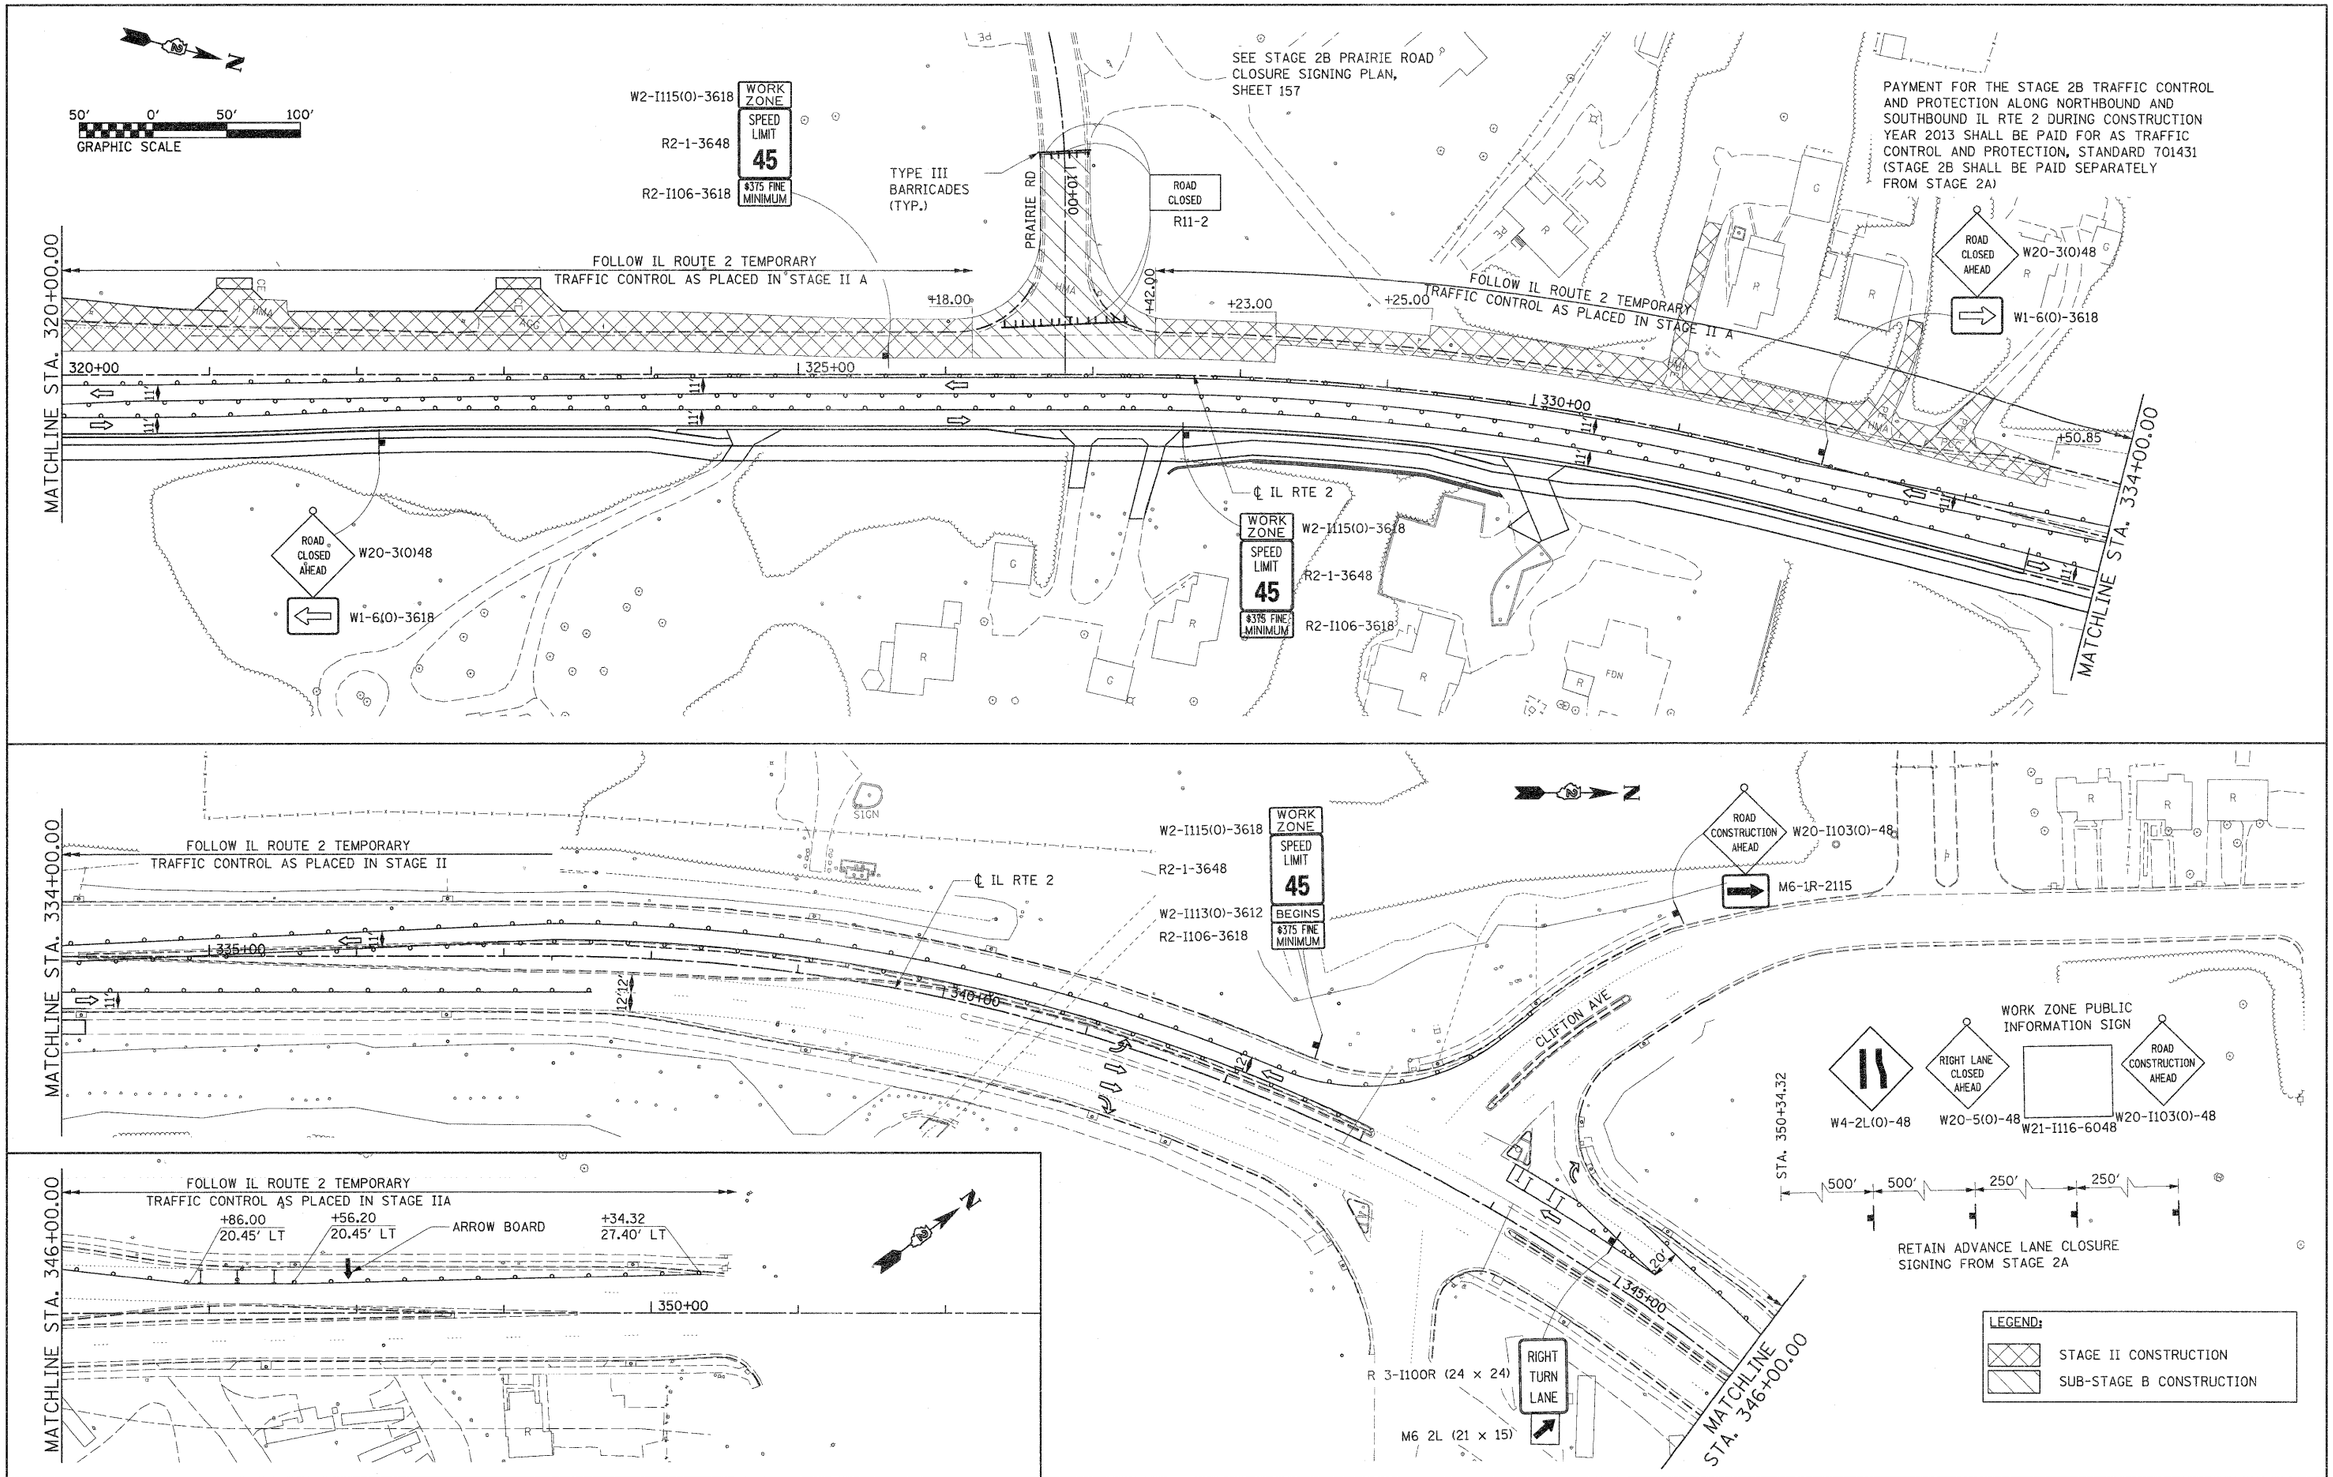

FILE NAME = 0201500-sht-stagirg32.dgn	USER NAME = TERRA	DESIGNED - KJC	REVISED -
		DRAWN - CBC	REVISED -
	PLOT SCALE = 50.0000 ' / IN.	CHECKED - DPA	REVISED -
	PLOT DATE = 1/16/2012	DATE - 01/17/12	REVISED -

STATE OF ILLINOIS
DEPARTMENT OF TRANSPORTATION

MAINTENANCE OF TRAFFIC PLAN
STAGE II AND SUB-STAGE B

SCALE: 1" = 50' | SHEET NO. 6 OF 9 SHEETS | STA. 320+00.00 TO STA.

F.A. RTE.	SECTION	COUNTY	TOTAL SHEETS	SHEET NO.
742	34R	WINNEBAGO	491	144
		CONTRACT NO. 64515		
		ILLINOIS FED. AID PROJECT		