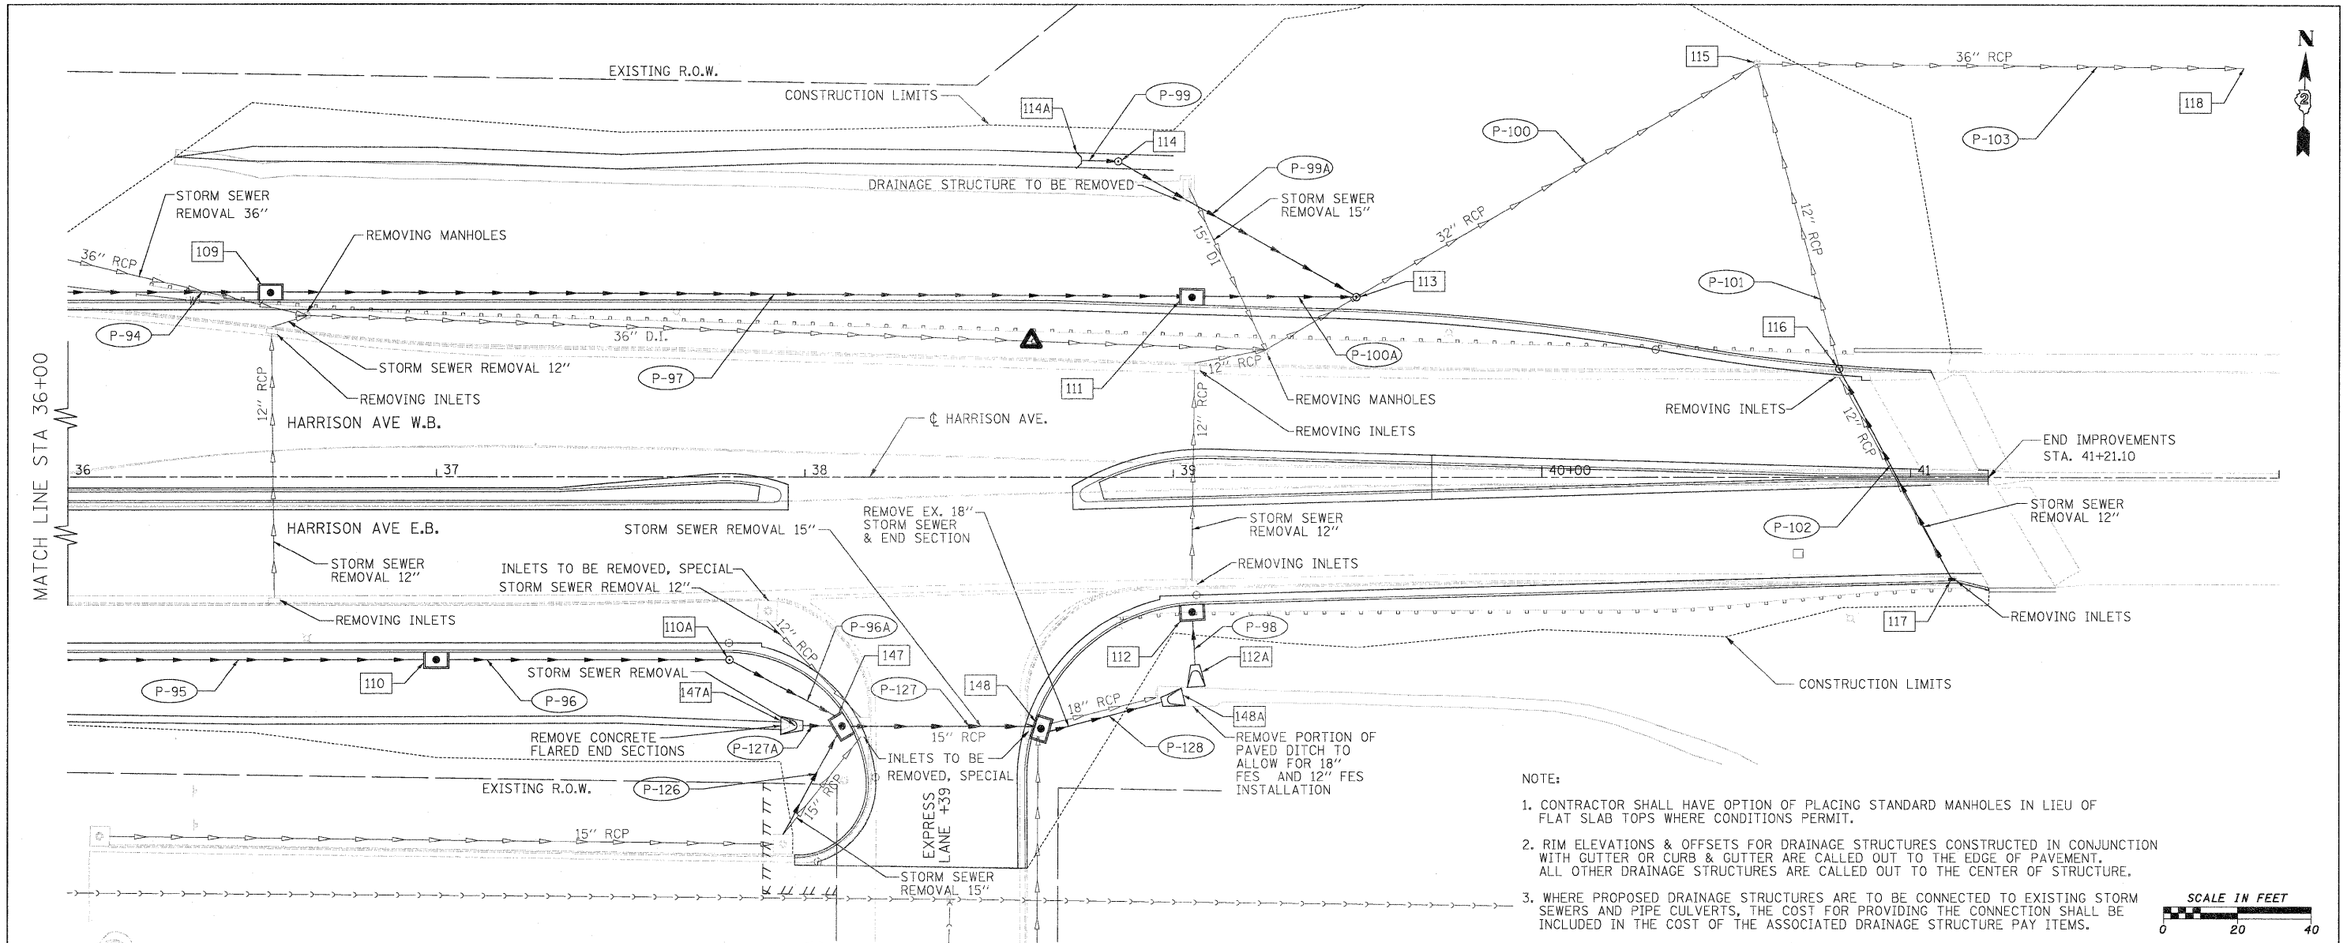


NOTE:

1. CONTRACTOR SHALL HAVE OPTION OF PLACING STANDARD MANHOLES IN LIEU OF FLAT SLAB TOPS WHERE CONDITIONS PERMIT.
2. RIM ELEVATIONS & OFFSETS FOR DRAINAGE STRUCTURES CONSTRUCTED IN CONJUNCTION WITH GUTTER OR CURB & GUTTER ARE CALLED OUT TO THE EDGE OF PAVEMENT. ALL OTHER DRAINAGE STRUCTURES ARE CALLED OUT TO THE CENTER OF STRUCTURE.
3. WHERE PROPOSED DRAINAGE STRUCTURES ARE TO BE CONNECTED TO EXISTING STORM SEWERS AND PIPE CULVERTS, THE COST FOR PROVIDING THE CONNECTION SHALL BE INCLUDED IN THE COST OF THE ASSOCIATED DRAINAGE STRUCTURE PAY ITEMS.

SCALE IN FEET
0 20 40

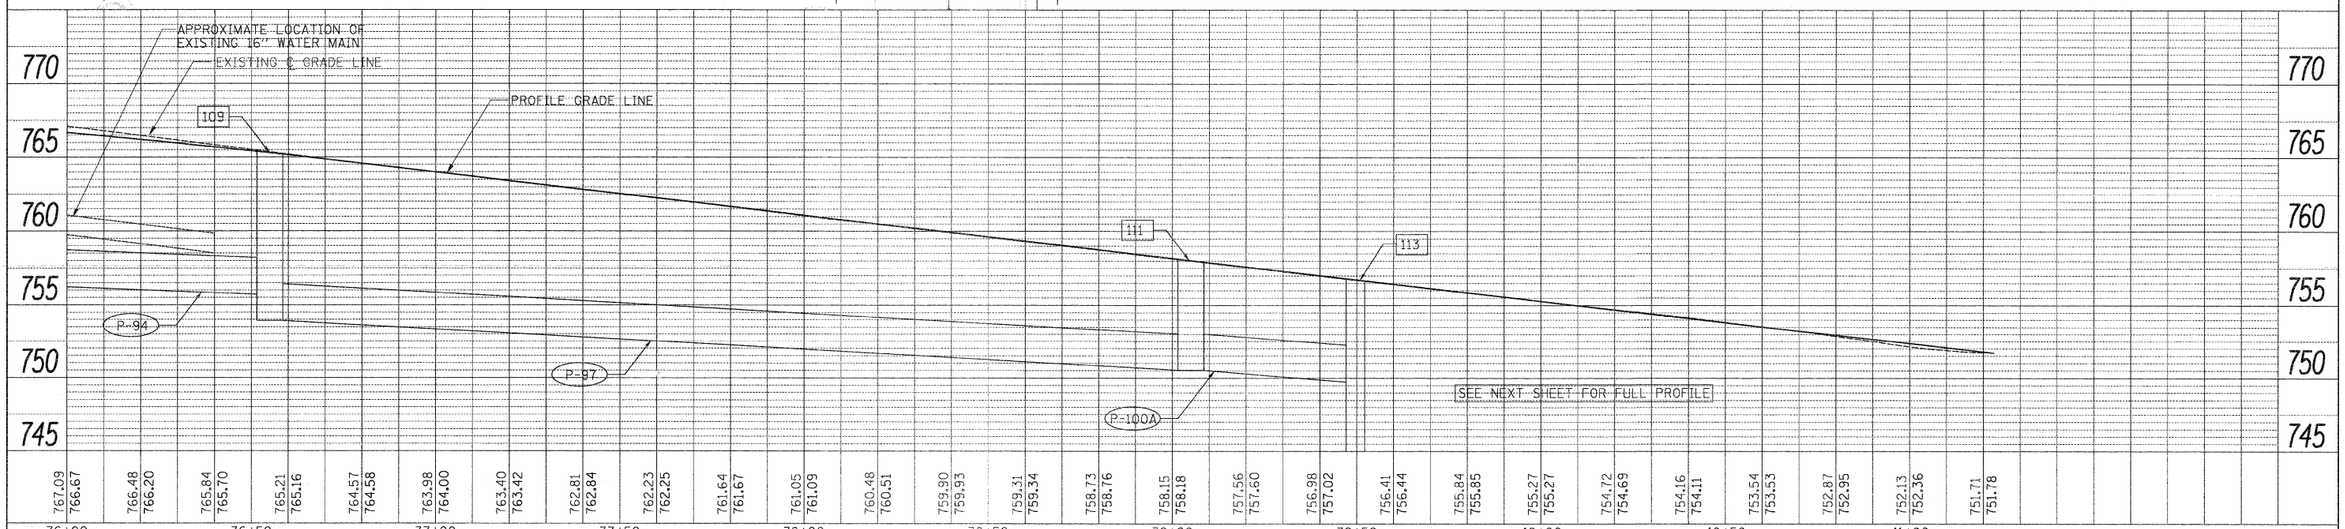


| | | | | | |
|---|---|---|---|---|---|
| FILE NAME = $FILEL$ | USER NAME = $USER$ | DESIGNED - GE | REVISED - | STATE OF ILLINOIS DEPARTMENT OF TRANSPORTATION | HARRISON AVENUE PROPOSED DRAINAGE PLAN AND PROFILE |
| | | DRAWN - GE | REVISED - | | |
| | PLOT SCALE = $SCALE$ | CHECKED - SL | REVISED - | | |
| | PLOT DATE = $DATE$ | DATE - 05/2011 | REVISED - | | SCALE: 1" = 20' · SHEET NO. 28 OF 30 SHEETS · STA. 36+00 TO STA. 41+21.10 |

| F.A.P. RTE. | SECTION | COUNTY | TOTAL SHEETS | SHEET NO. |
|---|---|---|---|---|
| 742 | 34R | WINNEBAGO | 491 | 221 |
| | | CONTRACT NO. 64515 | | |
| | | ILLINOIS FED. AID PROJECT | | |

PLAN — SURVEYED · PLOTTED · ALIGNMENT CHECKED · BLUE TOP RECEIVED · CADD FILE NAME · NOTE BOOK · NO. · BY · DATE

PROFILE — SURVEYED · PLOTTED · GRADES CHECKED · BLUE TOP RECEIVED · STRUCTURE NOTAT'NS CHK'D · NOTE BOOK · NO. · BY · DATE