NOTE:

1. CONTRACTOR SHALL HAVE OPTION OF PLACING STANDARD MANHOLES IN LIEU OF FLAT SLAB TOPS WHERE CONDITIONS PERMIT.
2. RIM ELEVATIONS & OFFSETS FOR DRAINAGE STRUCTURES CONSTRUCTED IN CONJUNCTION WITH GUTTER OR CURB & GUTTER ARE CALLED OUT TO THE EDGE OF PAVEMENT. ALL OTHER DRAINAGE STRUCTURES ARE CALLED OUT TO THE CENTER OF STRUCTURE.
3. WHERE PROPOSED DRAINAGE STRUCTURES ARE TO BE CONNECTED TO EXISTING STORM SEWERS AND PIPE CULVERTS, THE COST FOR PROVIDING THE CONNECTION SHALL BE INCLUDED IN THE COST OF THE ASSOCIATED DRAINAGE STRUCTURE PAY ITEMS.

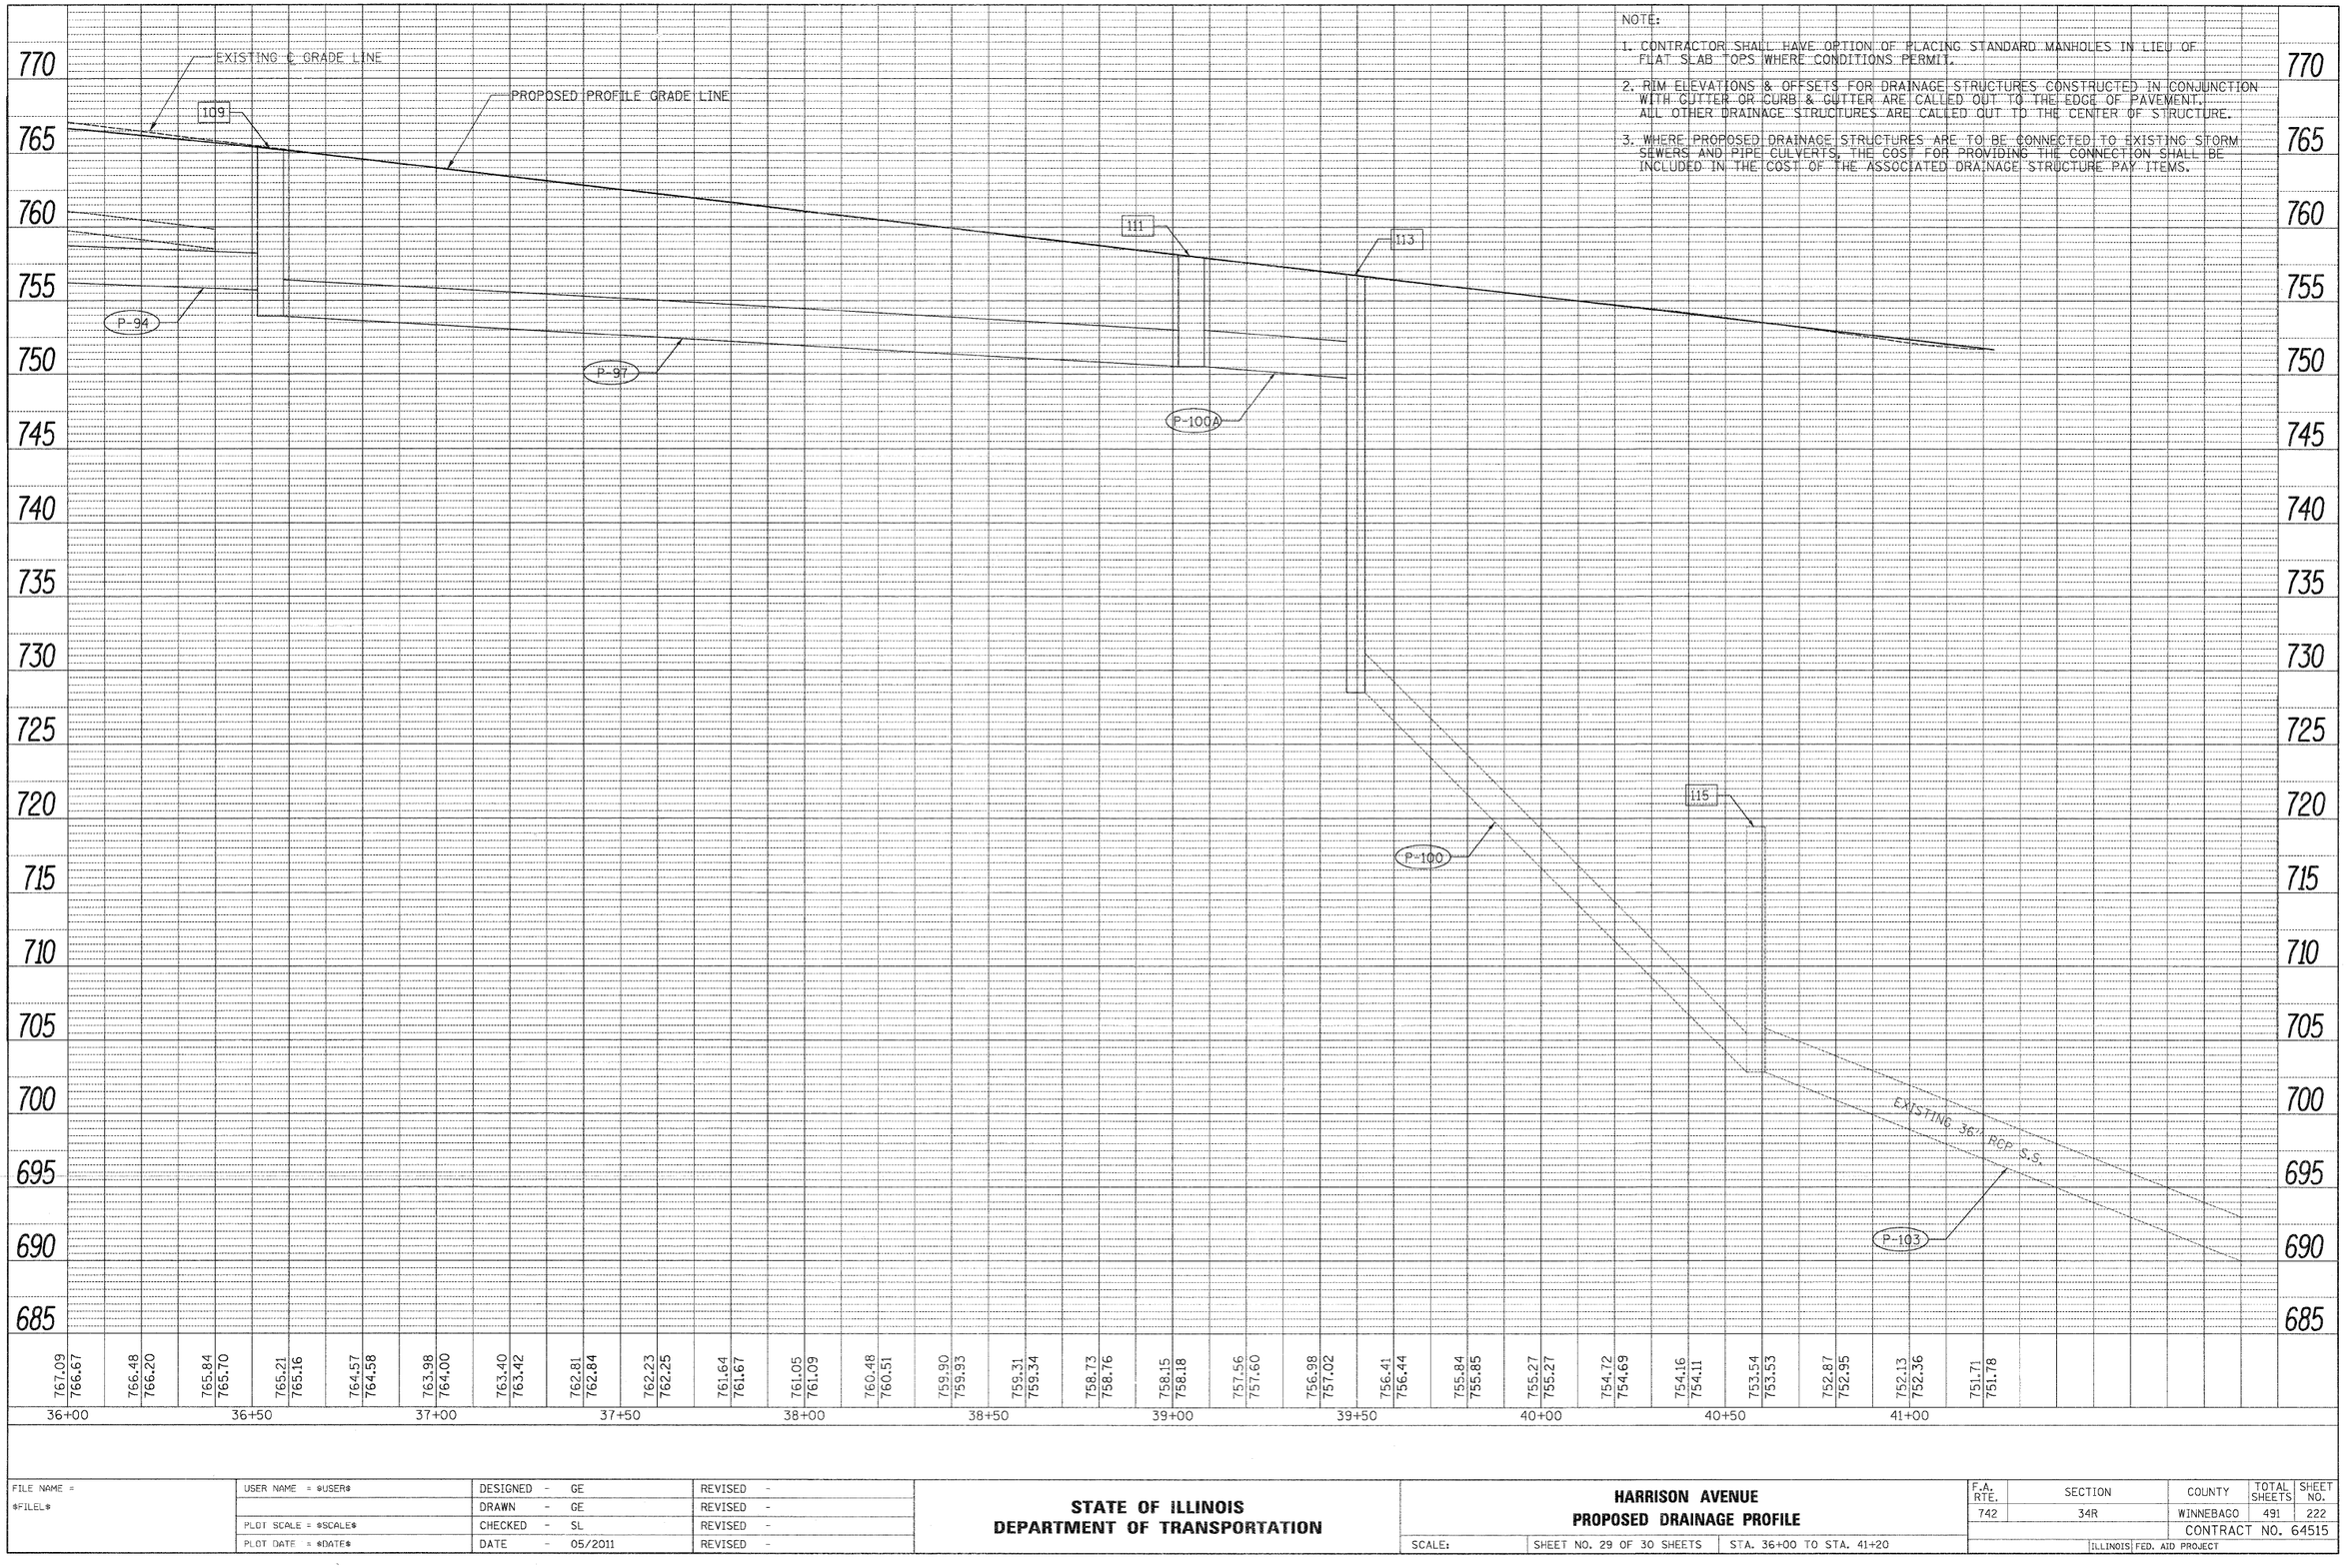

PLAN
SURVEYED
PLOTTED
NOTE BOOK
NO.
ALIGNMENT CHECKED
P.I. & B.K. CHECKED
CADD FILE NAME
BY
DATE

PROFILE
SURVEYED
PLOTTED
NOTE BOOK
NO.
GRADES CHECKED
BM & TBM NOTED
SUPERELEVATION NOTATIONS CHKD
BY
DATE

FILE NAME = *FILE1*	USER NAME = *USER*	DESIGNED - GE	REVISED -
		DRAWN - GE	REVISED -
	PLOT SCALE = *SCALE*	CHECKED - SL	REVISED -
	PLOT DATE = *DATE*	DATE - 05/2011	REVISED -

STATE OF ILLINOIS
DEPARTMENT OF TRANSPORTATION

HARRISON AVENUE
PROPOSED DRAINAGE PROFILE

SCALE: | SHEET NO. 29 OF 30 SHEETS | STA. 36+00 TO STA. 41+20

F.A. RTE.	SECTION	COUNTY	TOTAL SHEETS	SHEET NO.
742	34R	WINNEBAGO	491	222
		CONTRACT NO. 64515		
	ILLINOIS	FED. AID PROJECT		