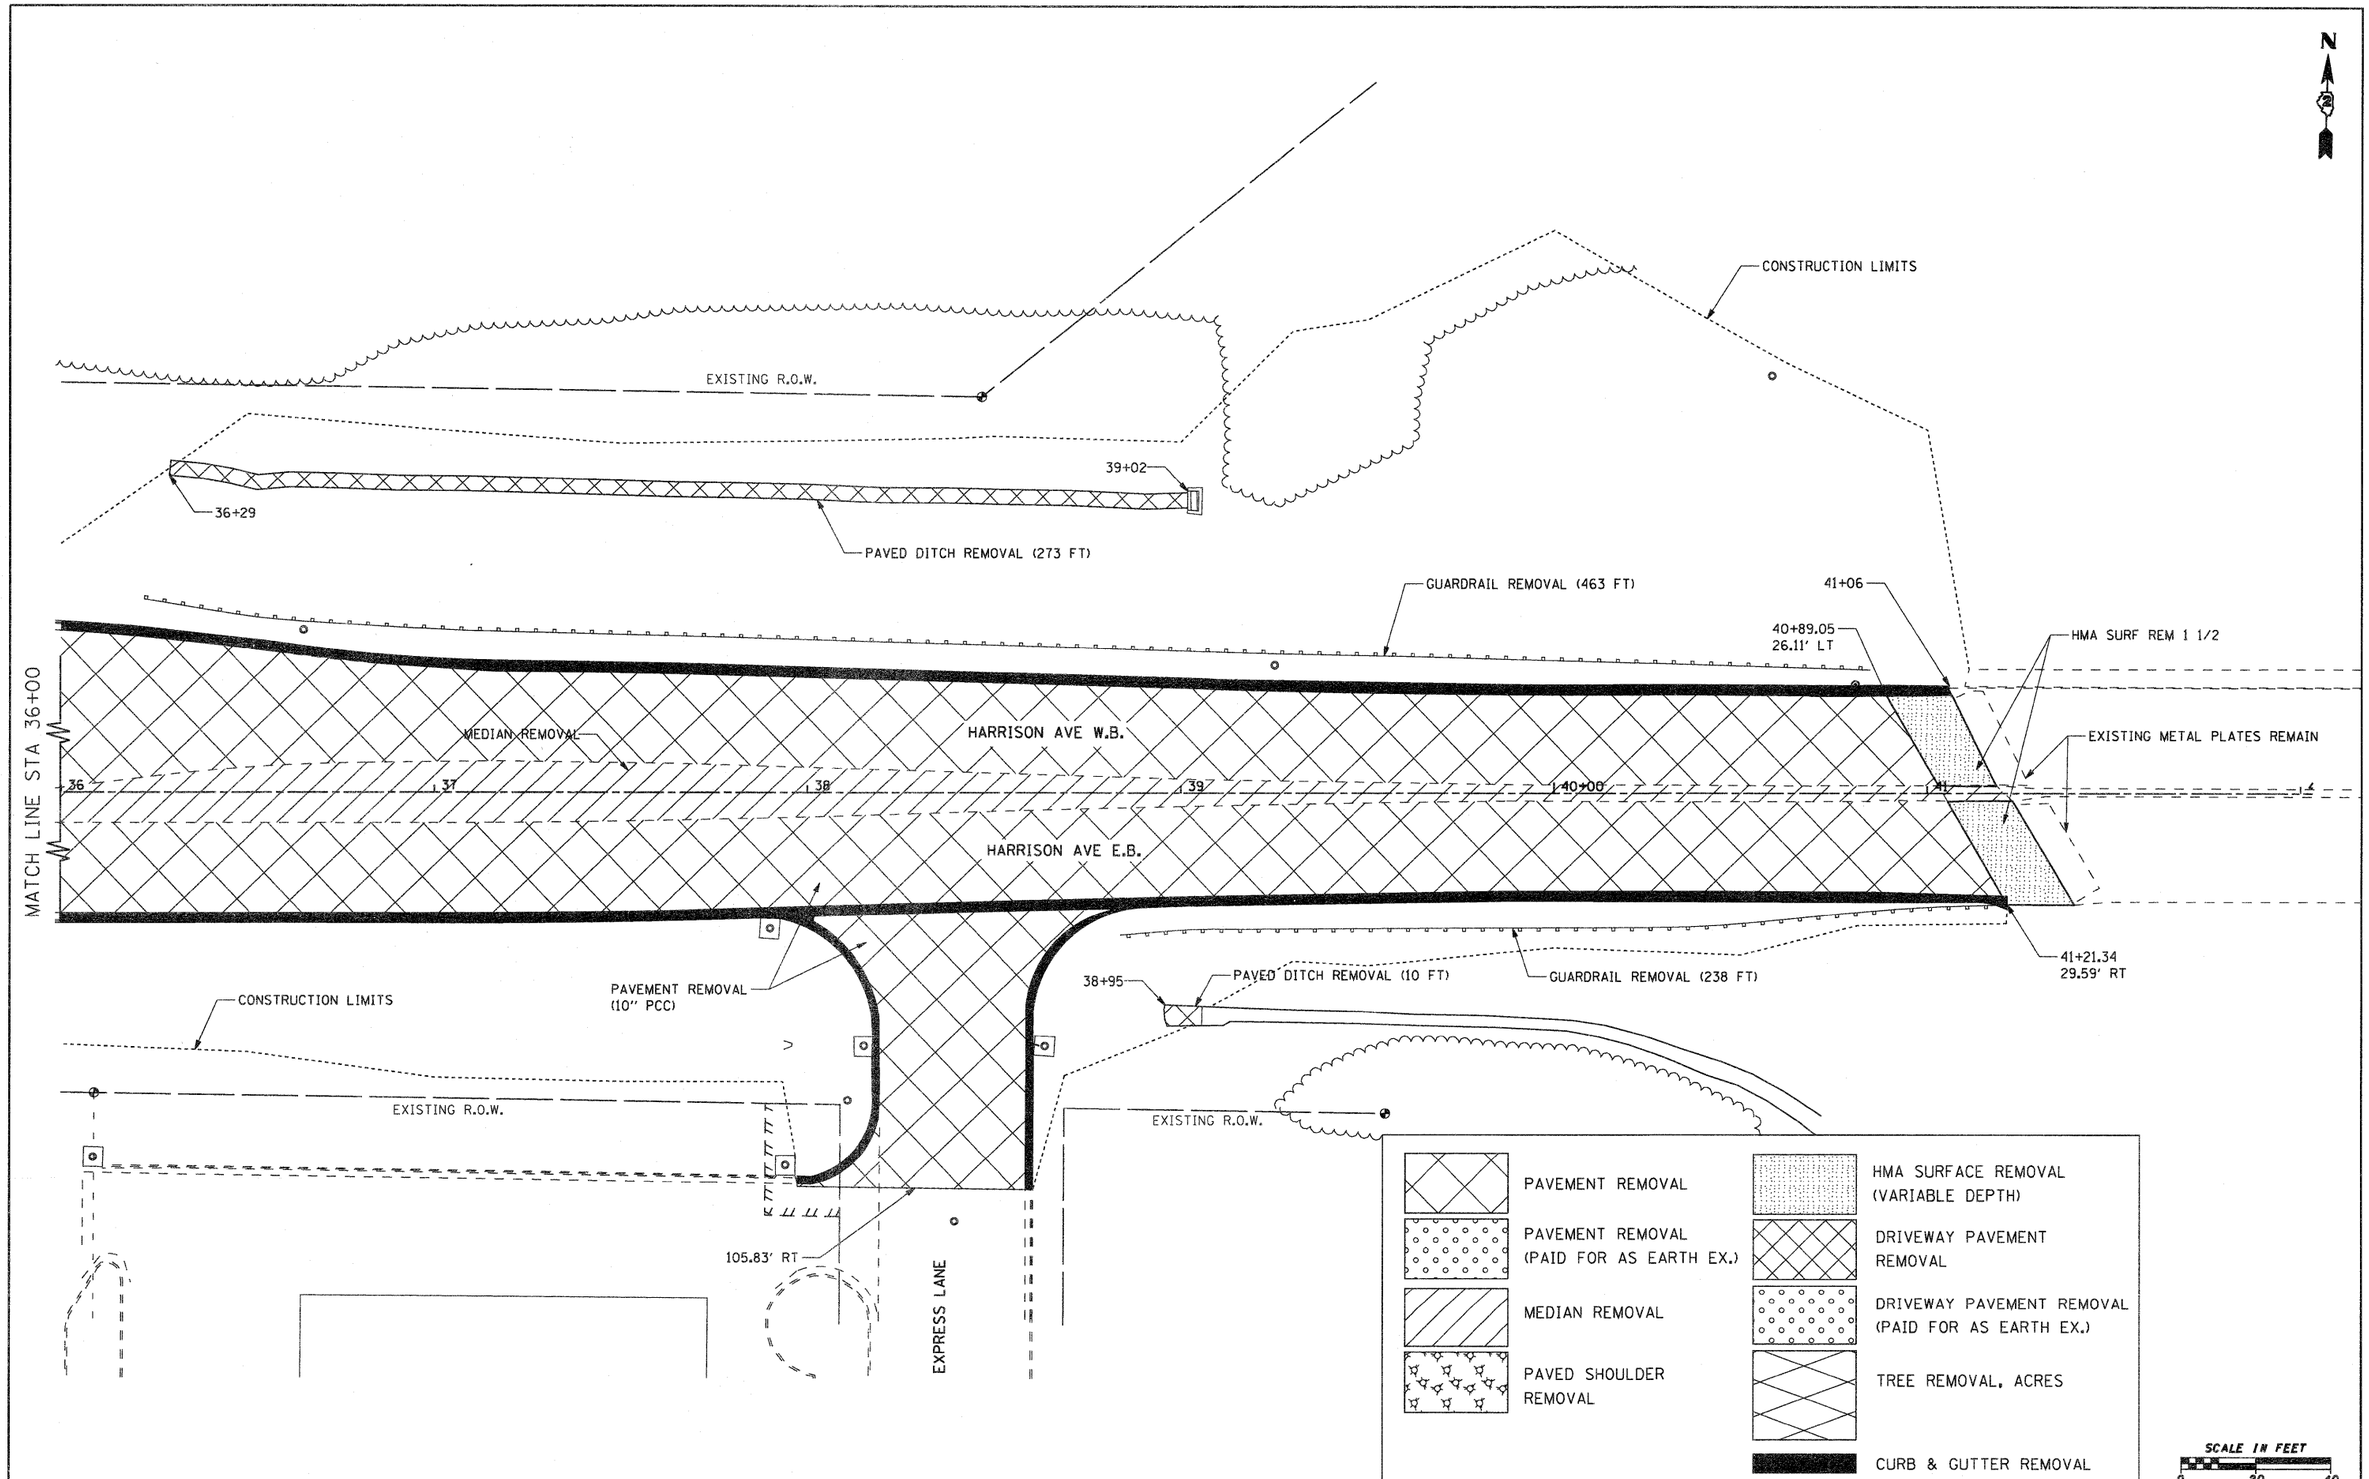

FILE NAME = g:\2010\trans\b10t001\dgn\removal plans\	USER NAME = patp	DESIGNED -	REVISED -
	HARRISON\D01500 REM HARRISON 3.dgn	DRAWN -	REVISED -
	PLOT SCALE = 20.0000 ' / IN.	CHECKED -	REVISED -
	PLOT DATE = 1/26/2012	DATE -	REVISED -

STATE OF ILLINOIS
DEPARTMENT OF TRANSPORTATION

HARRISON AVENUE
REMOVAL PLAN

SCALE: 1" = 20' | SHEET NO. OF SHEETS | STA. 36+00.00 TO STA. 42+00.00

F.A.P. RTE.	SECTION	COUNTY	TOTAL SHEETS	SHEET NO.
742	34R	WINNEBAGO	491	247
		CONTRACT NO. 64515		
	ILLINOIS FED. AID PROJECT			