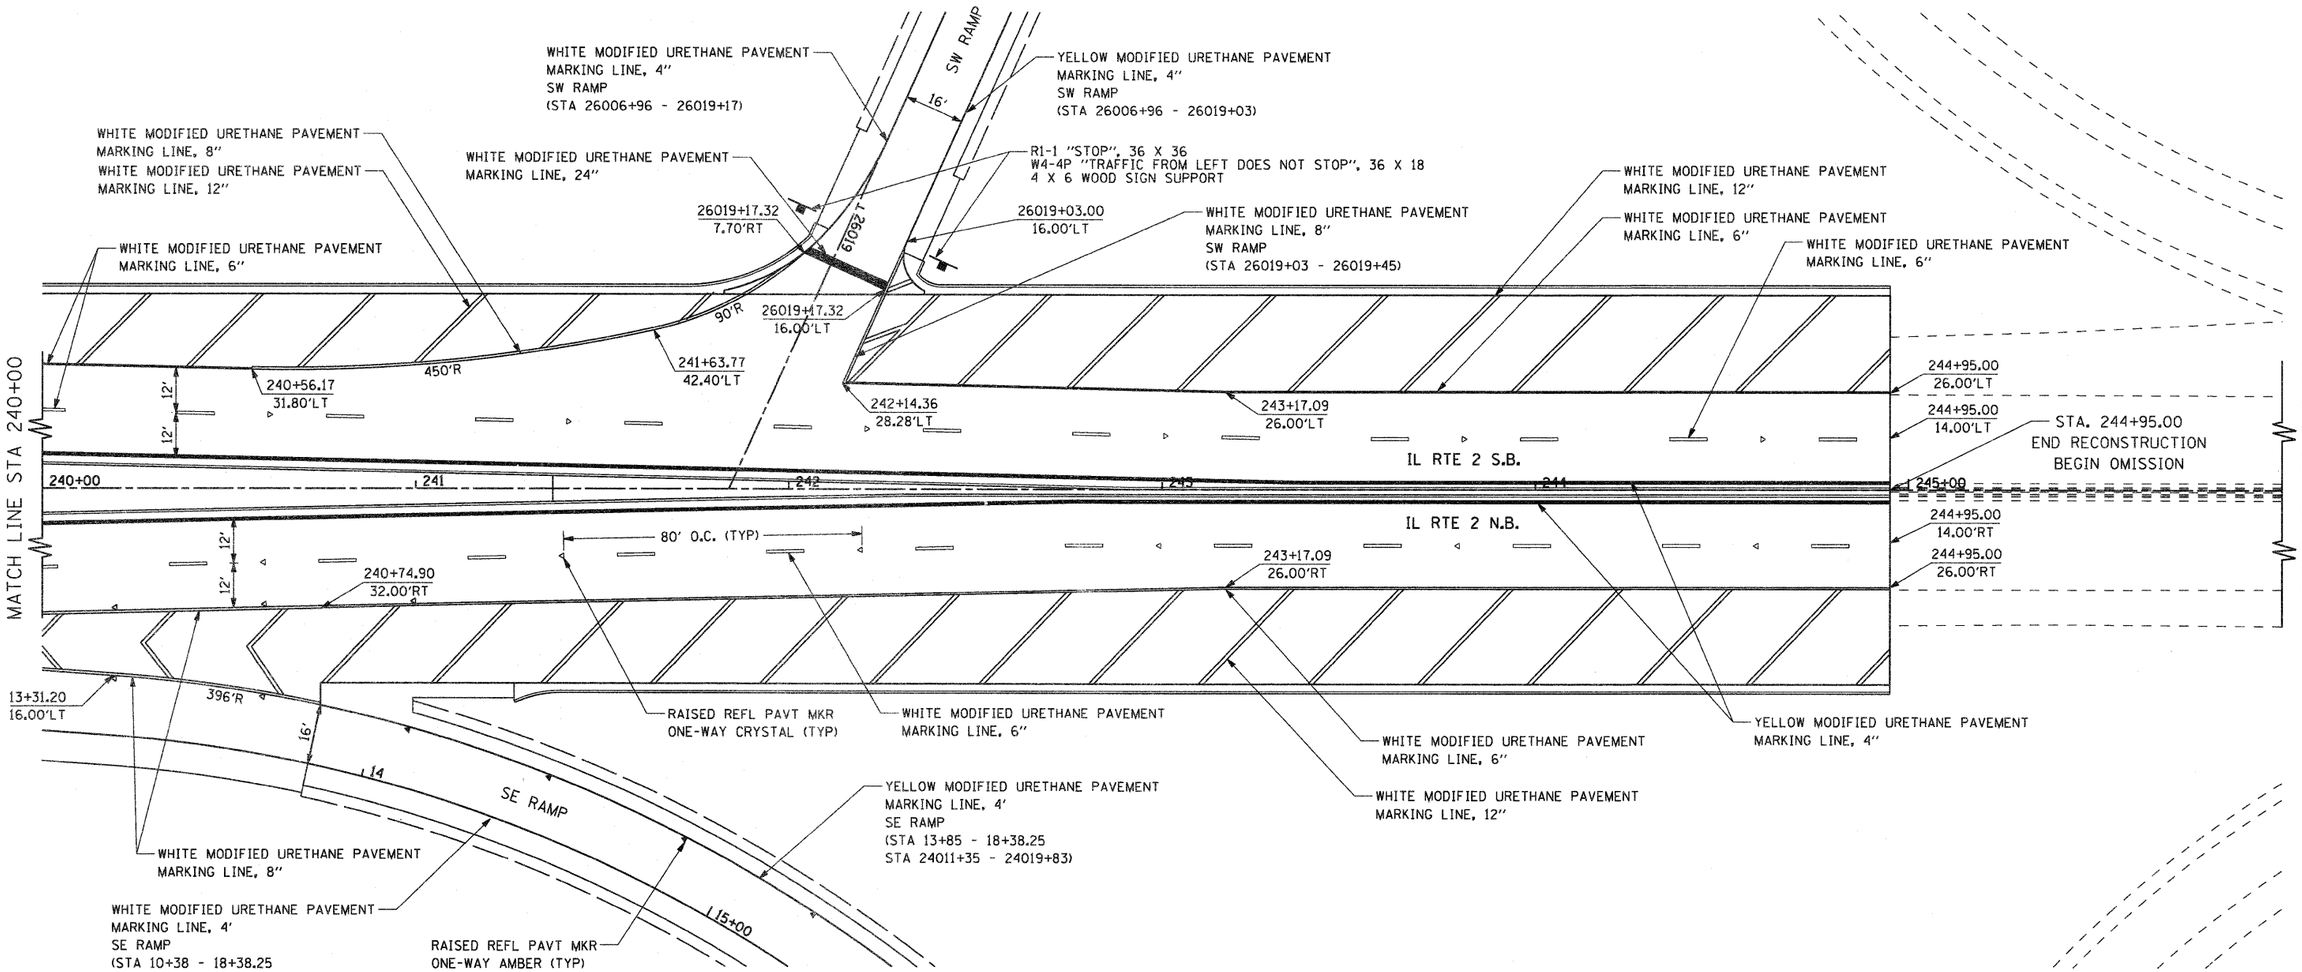

N

SCALE IN FEET
0 20 40

FILE NAME = g:\2010\trans\b10t001\dgn\pavement markings\il2\D01500 PM IL2 5.dgn	USER NAME = petp	DESIGNED -	REVISED -
		DRAWN -	REVISED -
	PLOT SCALE = 20.0000 ' / IN.	CHECKED -	REVISED -
	PLOT DATE = 1/27/2012	DATE -	REVISED -

STATE OF ILLINOIS
DEPARTMENT OF TRANSPORTATION

FAP 742 (IL 2)
SIGNING AND PAVEMENT MARKING DETAILS

SCALE: 1" = 20' | SHEET NO. OF SHEETS | STA. 240+00.00 TO STA. 246+00.00

F.A.P. RTE.	SECTION	COUNTY	TOTAL SHEETS	SHEET NO.
742	34R	WINNEBAGO	491	264
		CONTRACT NO. 64515		
	ILLINOIS FED. AID PROJECT			