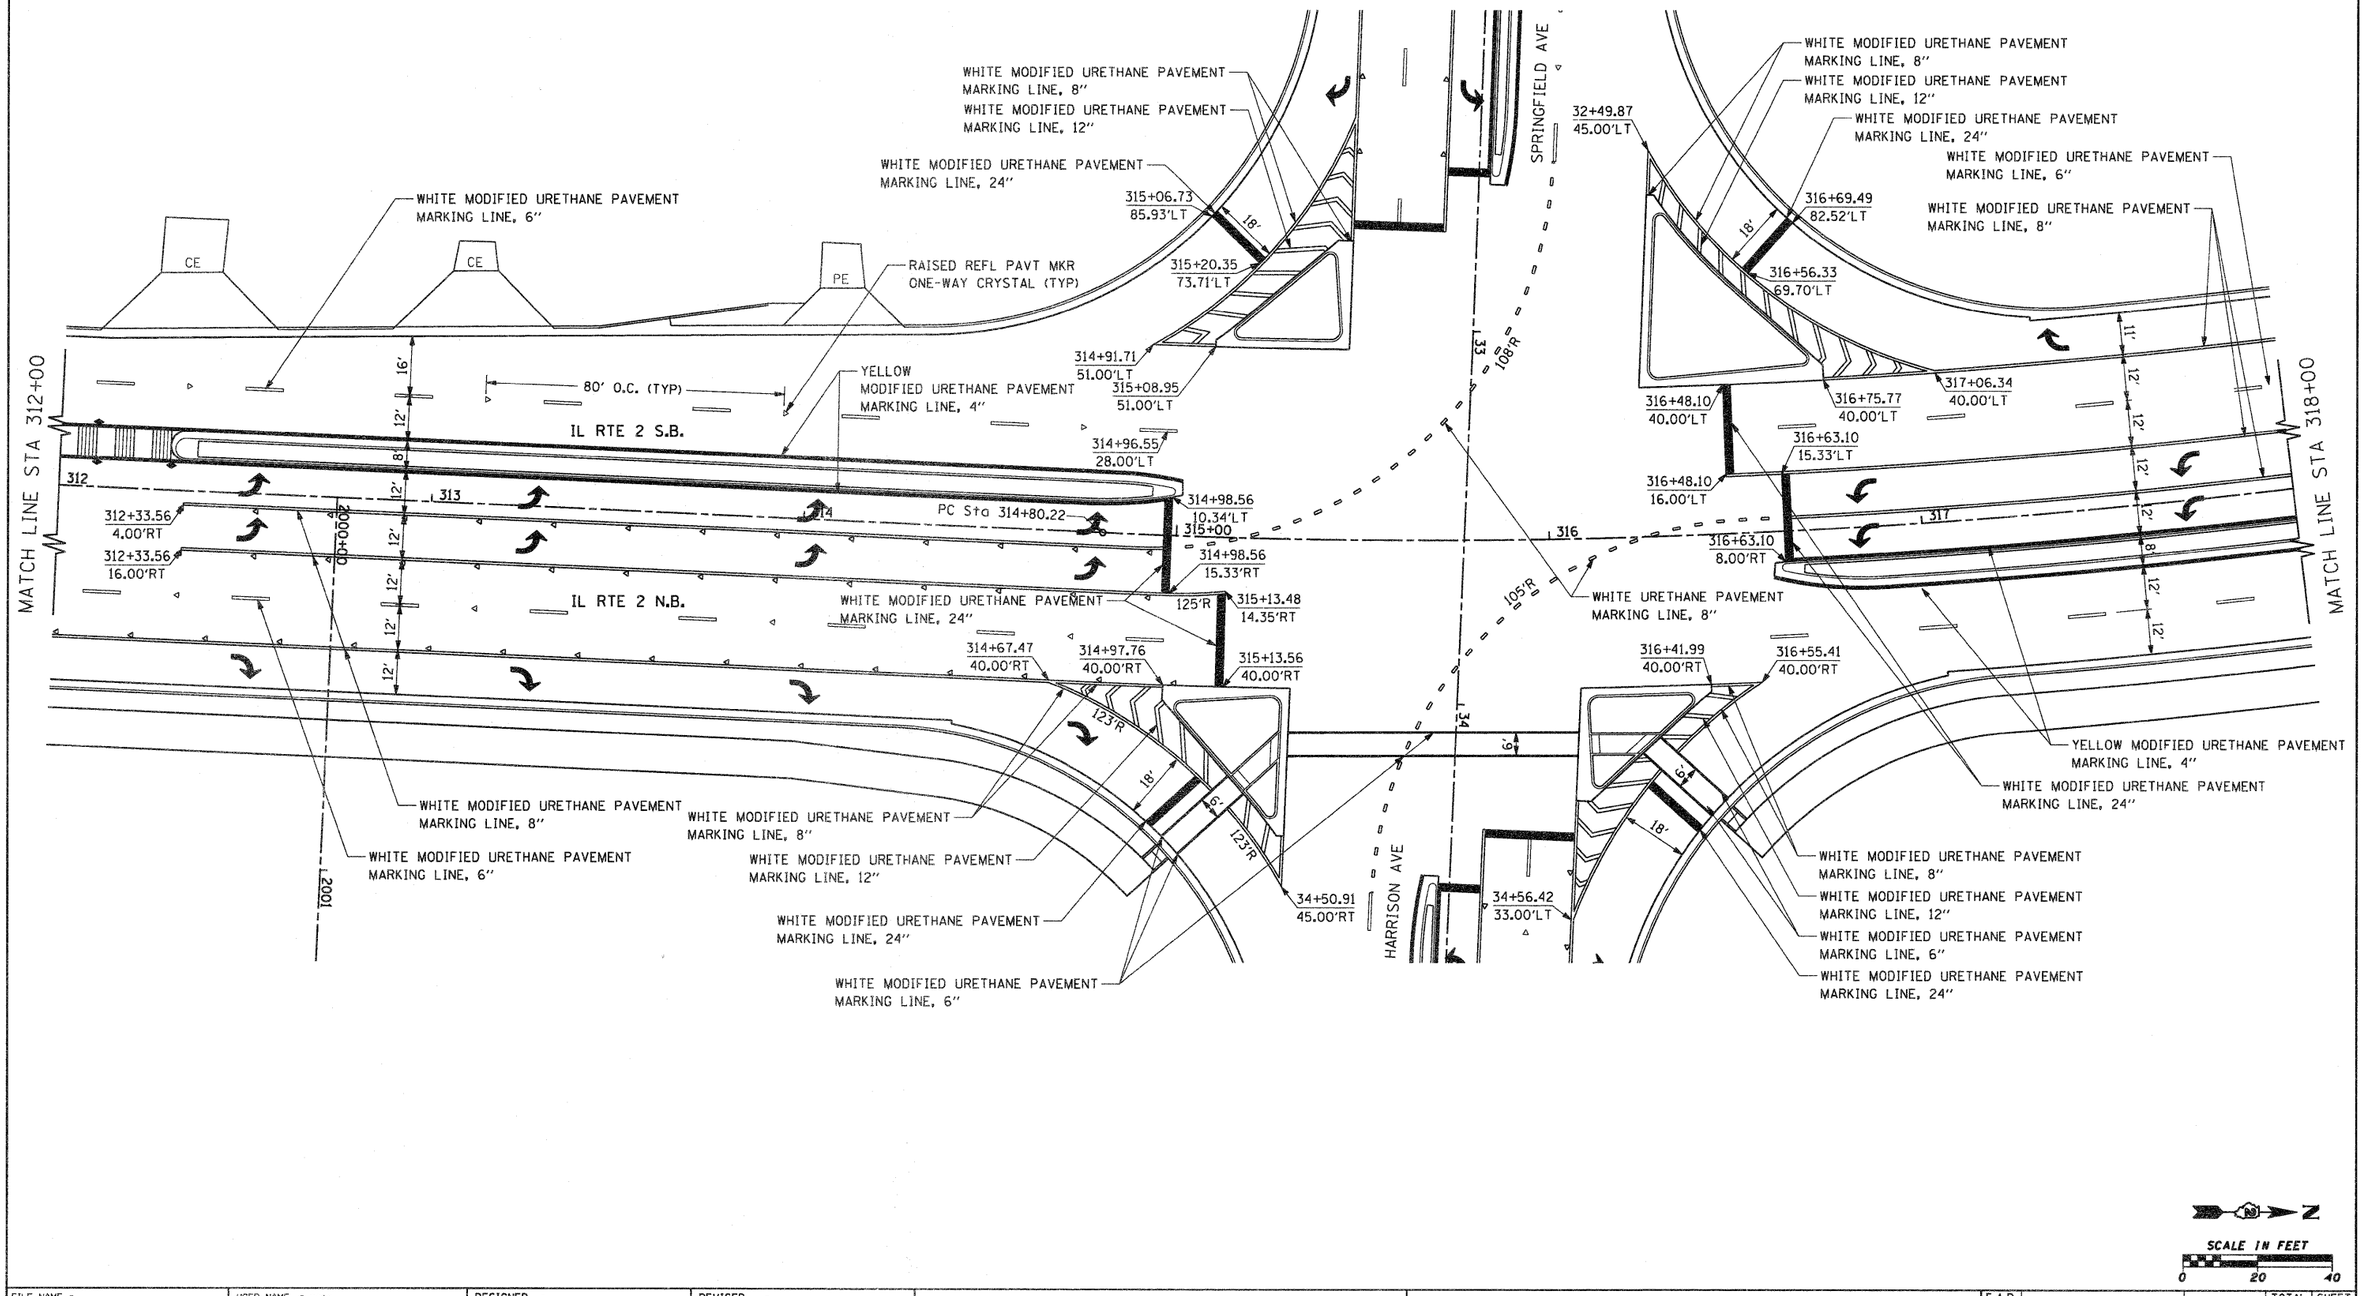


SCALE IN FEET
0 20 40

| | | | |
|---|---|---|---|
| FILE NAME = G:\2010\TRANS\B10T001\DGN\Pavement Markings\IL2\D01500 PM IL2 17.dgn | USER NAME = petp | DESIGNED - | REVISED - |
| | | DRAWN - | REVISED - |
| | PLOT SCALE = 20.0000 ' / IN. | CHECKED - | REVISED - |
| | PLOT DATE = 2/1/2012 | DATE - | REVISED - |

**STATE OF ILLINOIS**
**DEPARTMENT OF TRANSPORTATION**

**FAP 742 (IL 2)**
**SIGNING AND PAVEMENT MARKING DETAILS**

SCALE: 1" = 20' | SHEET NO. OF SHEETS | STA. 312+00.00 TO STA. 318+00.00

| F.A.P. RTE. | SECTION | COUNTY | TOTAL SHEETS | SHEET NO. |
|---|---|---|---|---|
| 742 | 34R | WINNEBAGO | 491 | 276 |
| | | CONTRACT NO. 64515 | | |
| | | ILLINOIS FED. AID PROJECT | | |