FINAL SURVEY	BY	DATE
SURVEYED		
PLOTTED		
TEMPLATE		
NOTE BOOK		
AREAS		
NO. AREAS CHECKED		

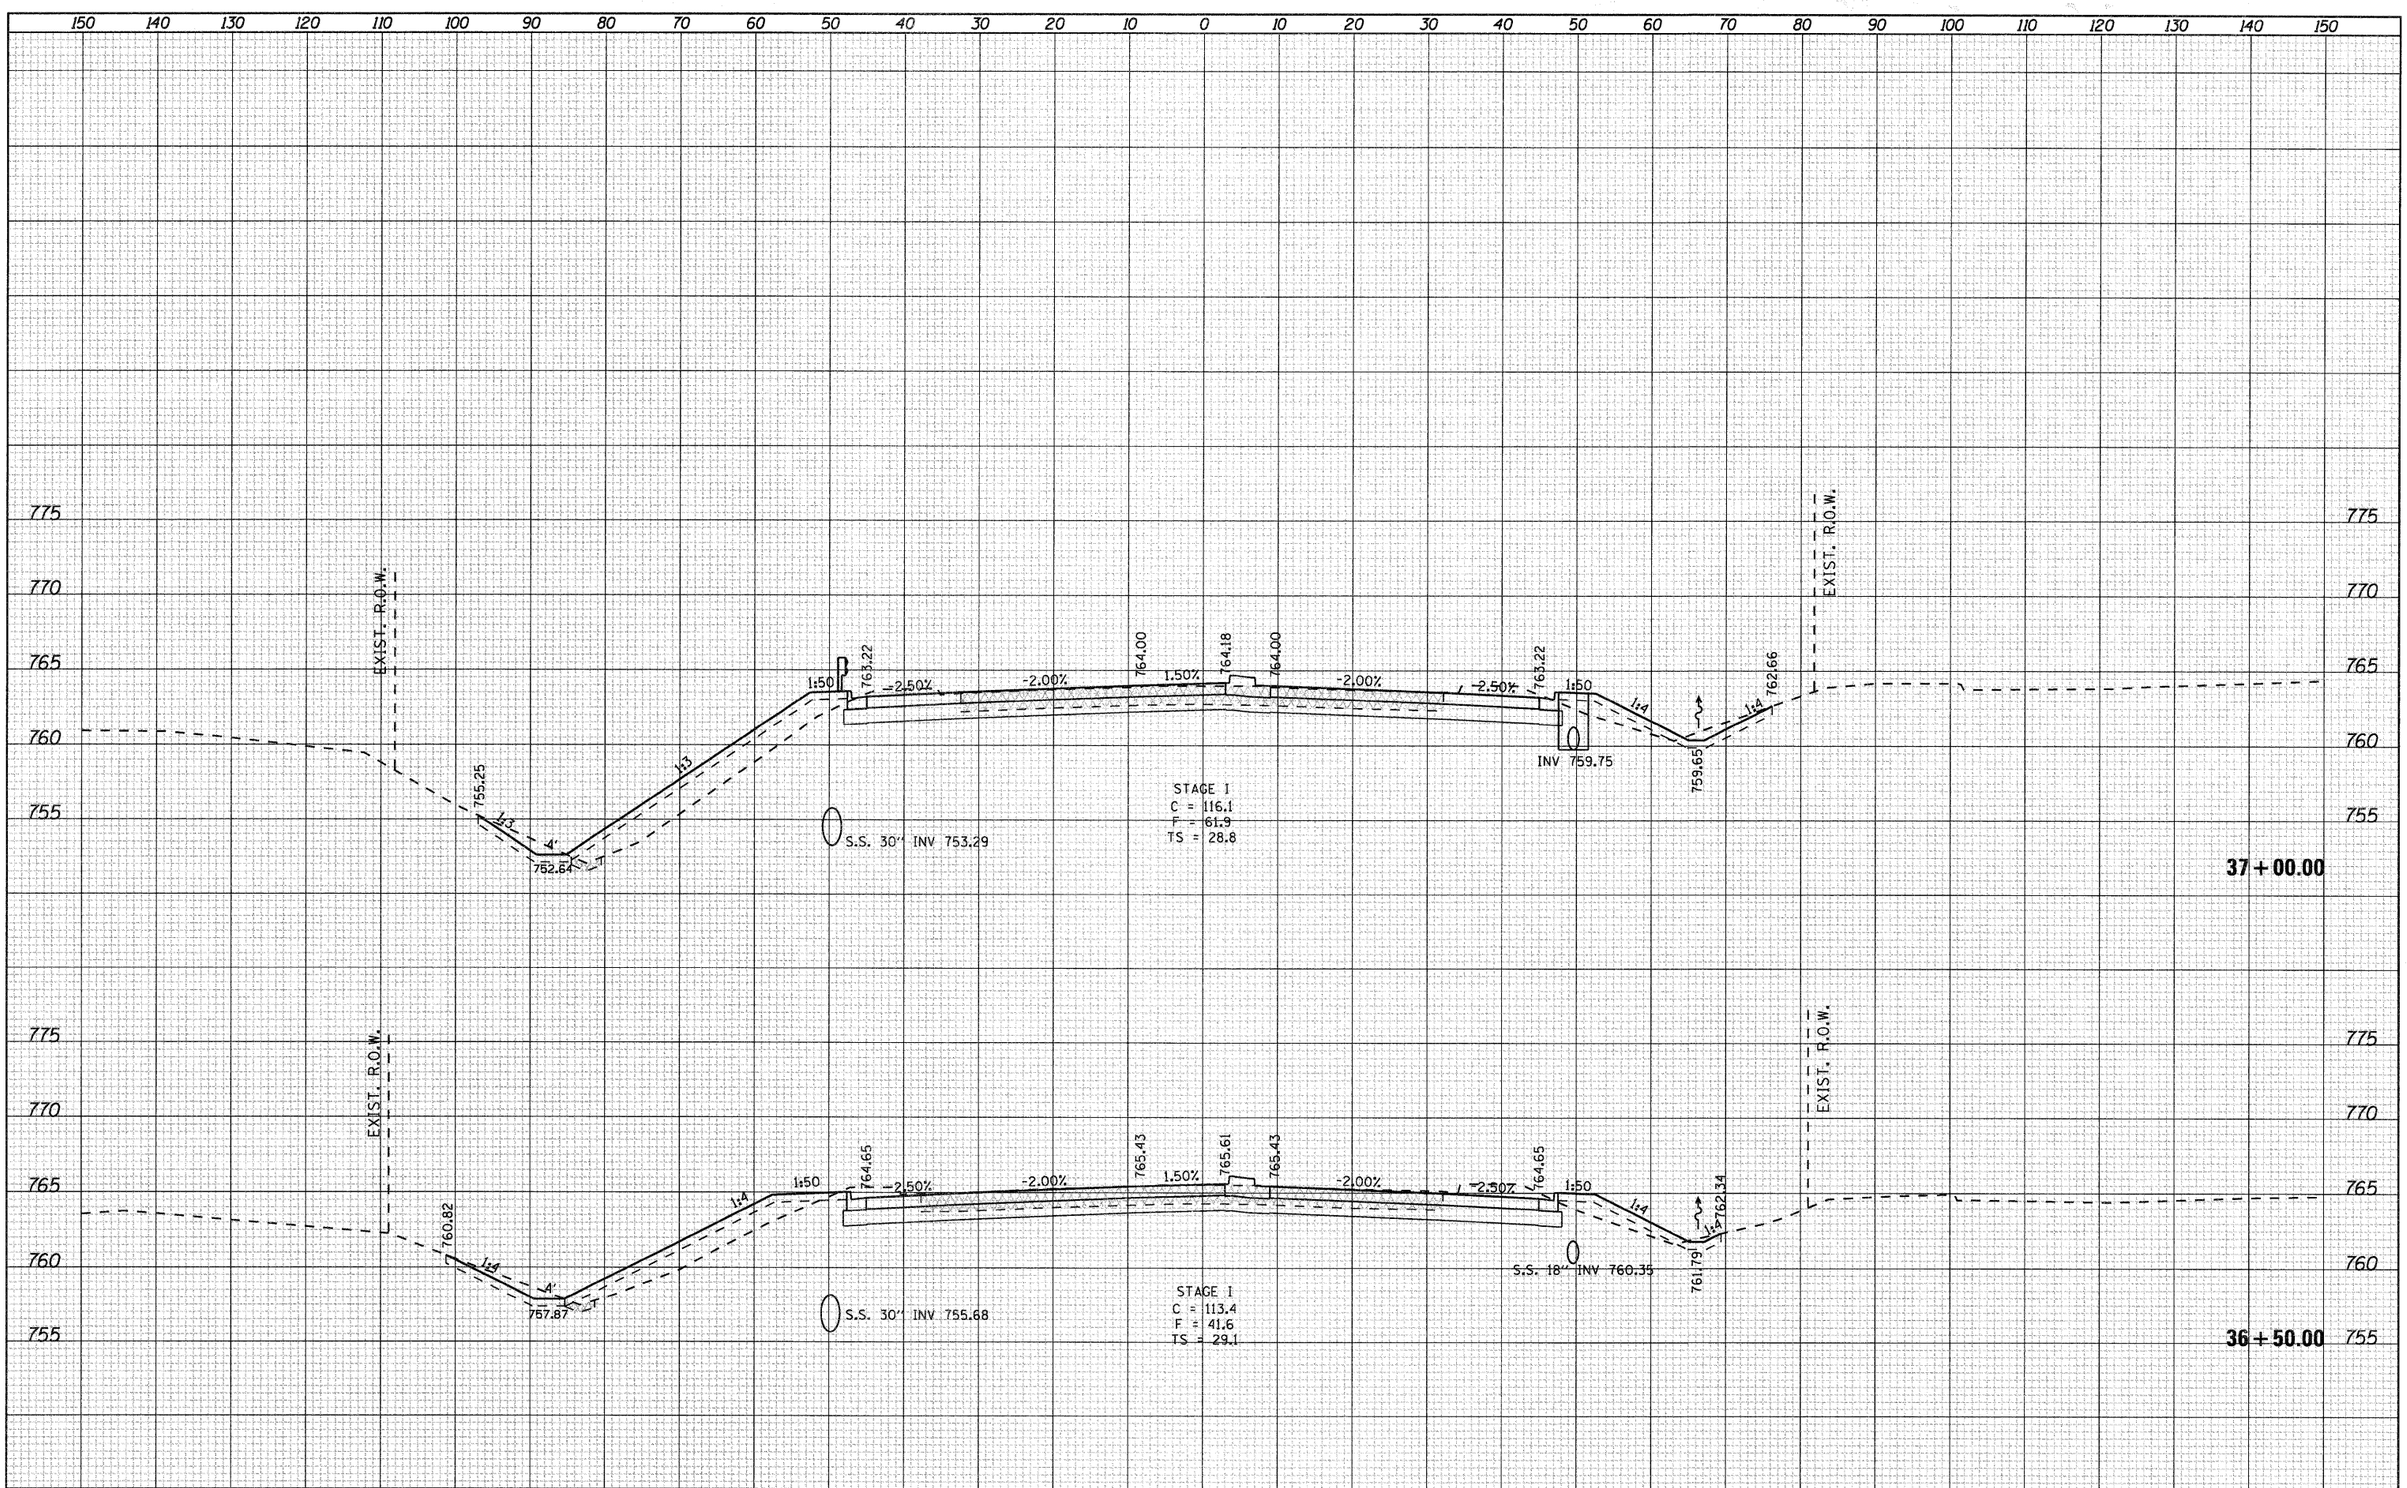

ORIGINAL SURVEY	BY	DATE
SURVEYED		
PLOTTED		
TEMPLATE		
NOTE BOOK		
AREAS		
NO. AREAS CHECKED		

FILE NAME = g:\2010\trans\b10t001\dgn\cross sections\D01500KSHT_HARRISON.dgn	USER NAME = patp	DESIGNED -	REVISED -
		DRAWN -	REVISED -
	PLOT SCALE = 10.0000 ' / IN.	CHECKED -	REVISED -
	PLOT DATE = 1/23/2012	DATE -	REVISED -

STATE OF ILLINOIS
DEPARTMENT OF TRANSPORTATION

FAP 742 (IL2)
HARRISON AVENUE

SCALE: | SHEET NO. OF SHEETS | STA. 36+50.00 | TO STA. 37+00.00

F.A.P. RTE.	SECTION	COUNTY	TOTAL SHEETS	SHEET NO.
742	34R	WINNEBAGO	491	482
		CONTRACT NO. 64515		
		ILLINOIS FED. AID PROJECT		