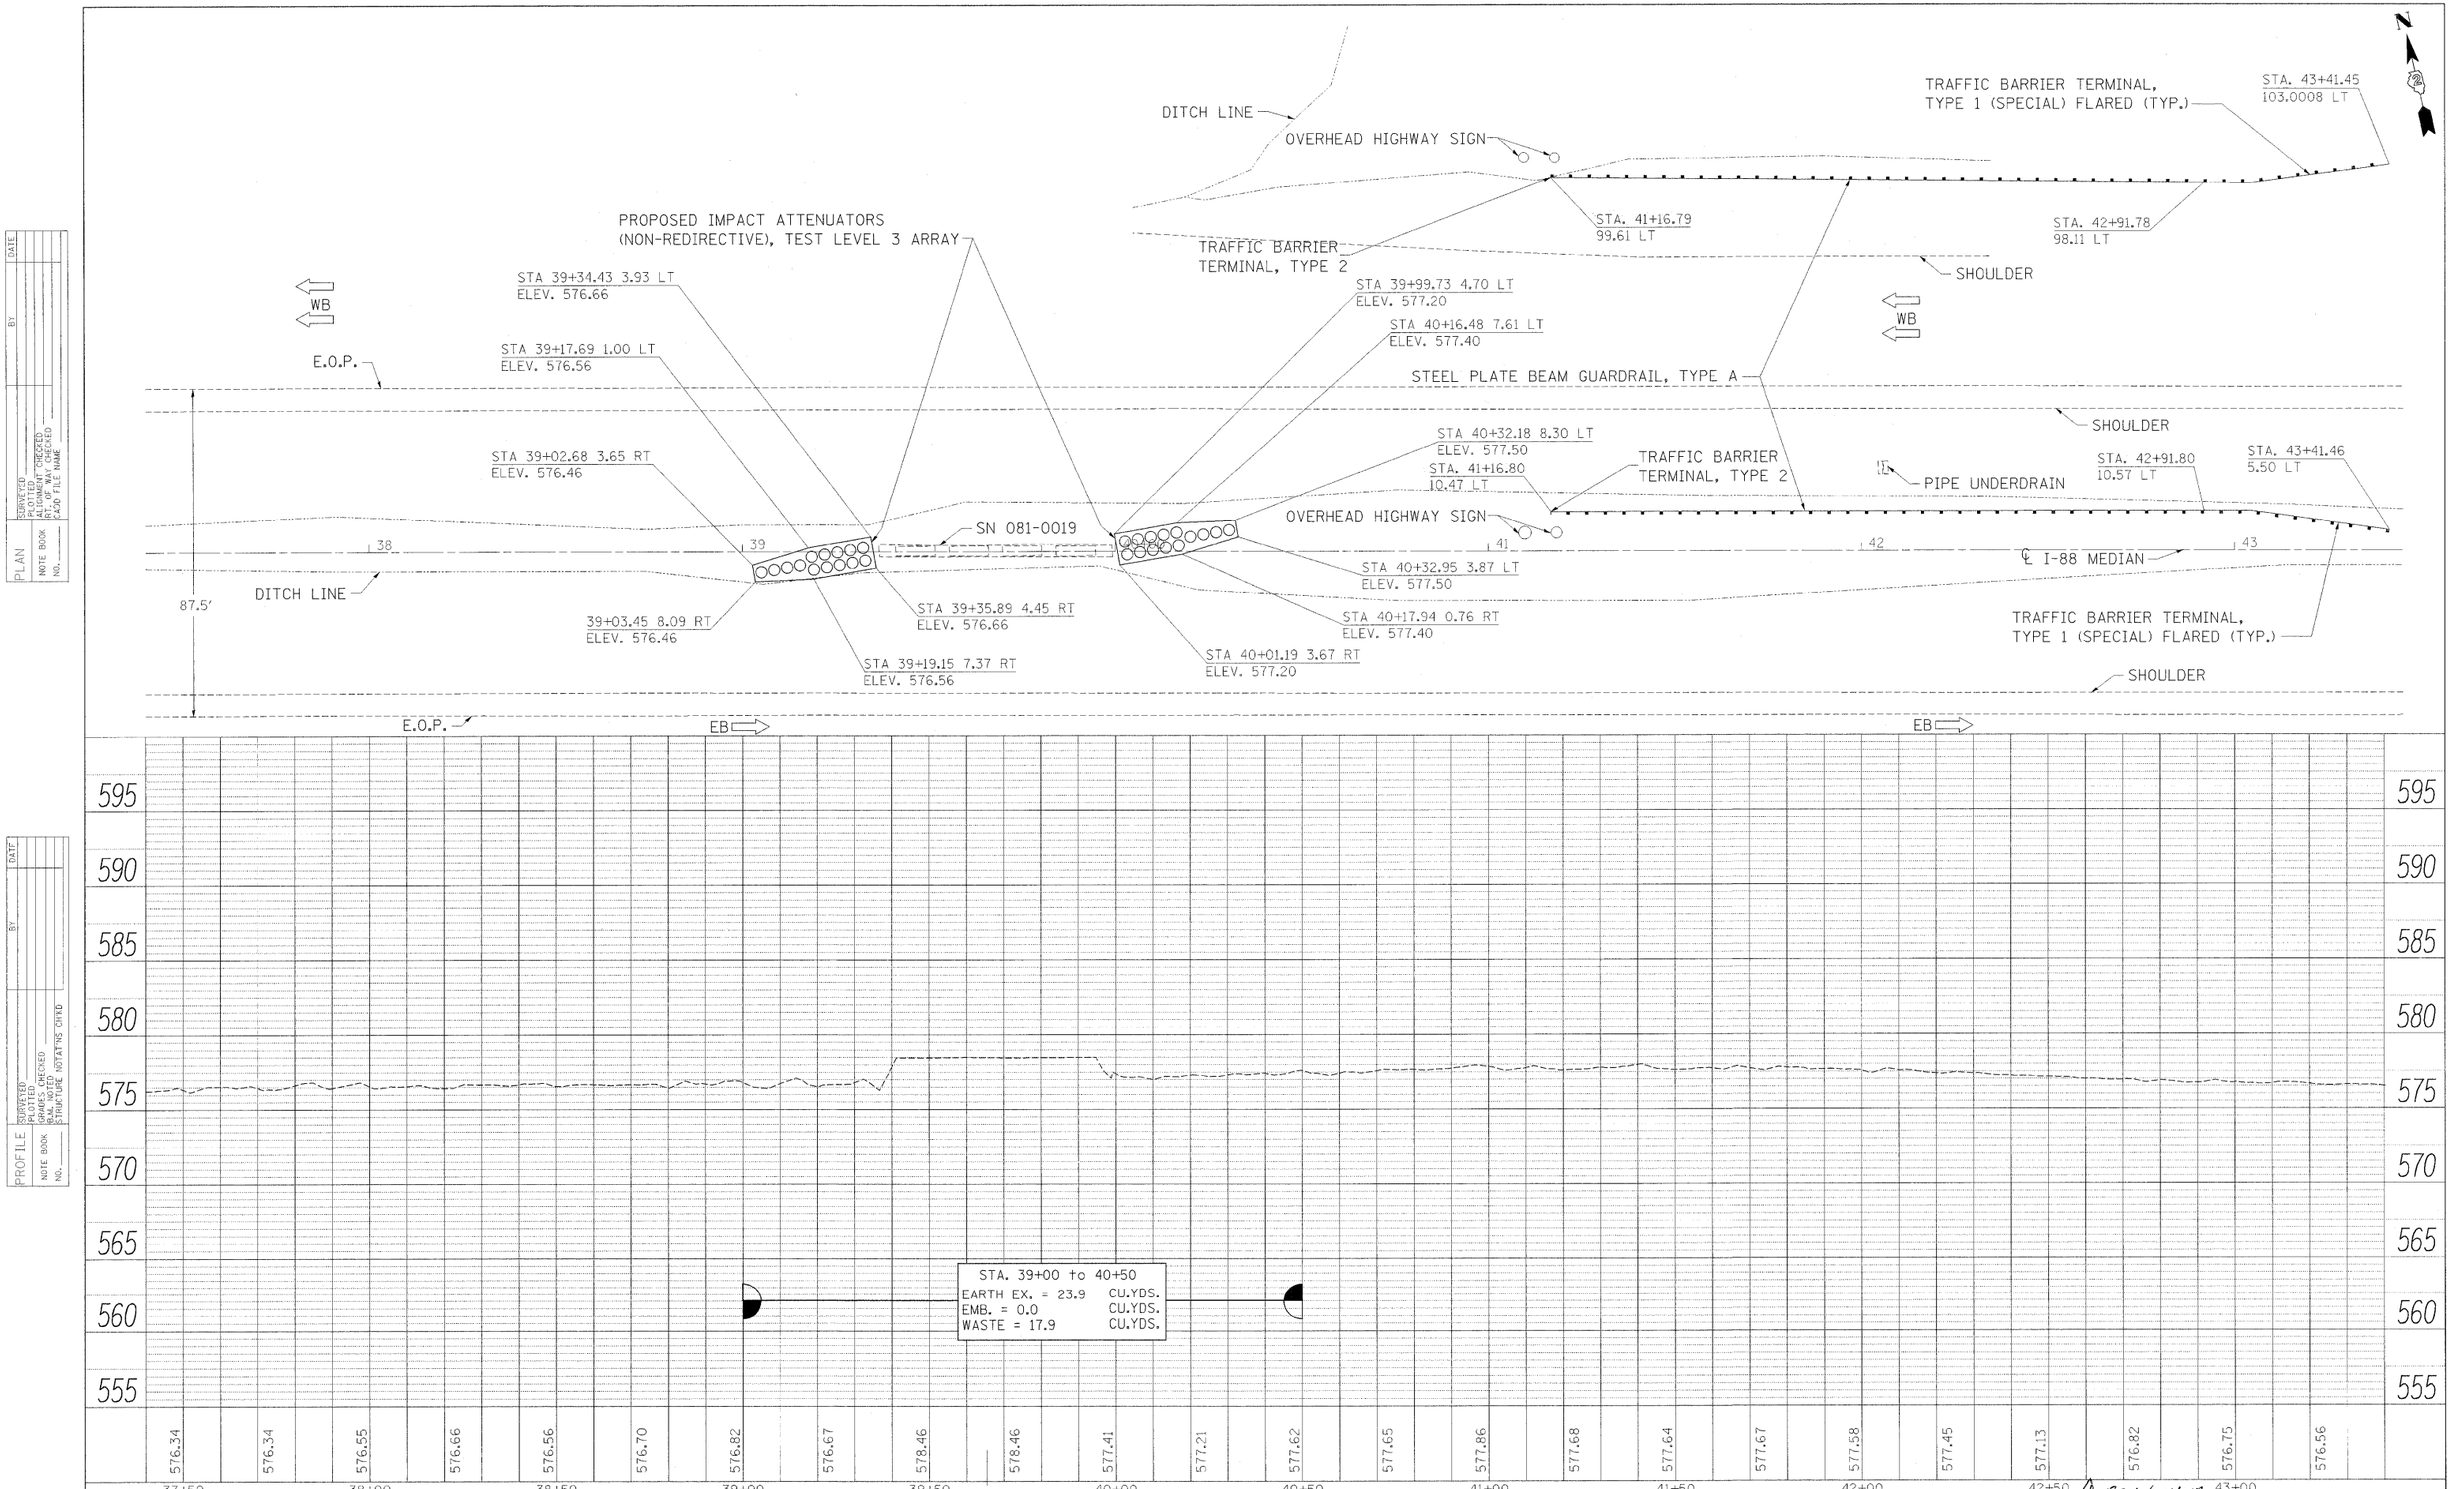

PLAN — SURVEYED, PLOTTED, DRAWING CHECKED, ALIGNMENT, RT. OF WAY CHECKED, CADD FILE NAME, NOTE BOOK, NO., BY, DATE

PROFILE — SURVEYED, PLOTTED, DRAWING CHECKED, GRADES, STRUCTURE NO'S/MRS CHKD, NOTE BOOK, NO., BY, DATE

Δ Rev. 6-4-12

FILE NAME = c:\pw_work\pwidot\ankneyde\d0292974\D285212-sht-plnprf.dgn	USER NAME = ankneyde	DESIGNED -	REVISED -
		DRAWN -	REVISED -
	PLOT SCALE = 20.0000 ' / in.	CHECKED -	REVISED -
	PLOT DATE = Thu May 24 09:44:55 2012	DATE -	REVISED -

STATE OF ILLINOIS
DEPARTMENT OF TRANSPORTATION

I-88
PLAN & PROFILE

SCALE: | SHEET OF SHEETS | STA. TO STA.

F.A.I. RTE.	SECTION	COUNTY	TOTAL SHEETS	SHEET NO.
*	D2 SAFETY 2012-2	**	151	37
		CONTRACT NO. 64H77		
	ILLINOIS FED. AID PROJECT			

* 74, 80, 88, & 280
** HENRY/ROCK ISLAND/WHITESIDE