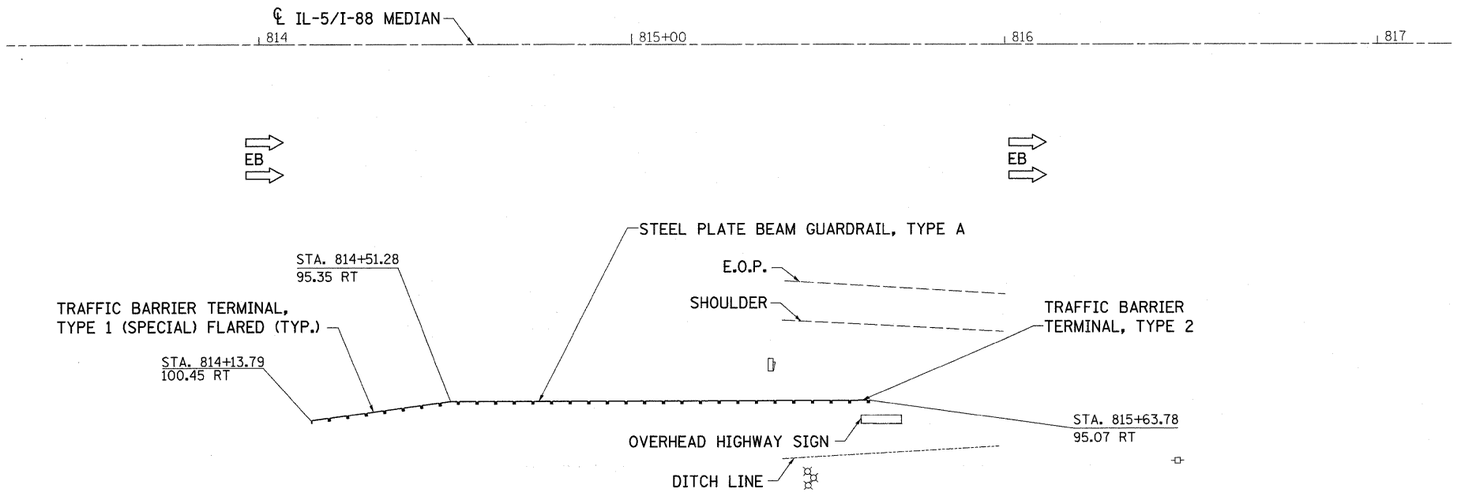

PLAN	BY	DATE
SURVEYED		
PLOTTED		
ALIGNMENT CHECKED		
NOTE BOOK NO. ____ CADD FILE NAME ____		

PROFILE	BY	DATE
SURVEYED		
PLOTTED		
GRADES CHECKED		
B.M. NOTED		
NOTE BOOK NO. ____ STRUCTURE NOTAT'NS CHK'D		

595 590 585 580 575 570 565 560 555

FILE NAME =	USER NAME = ankneyde	DESIGNED -	REVISED -
c:\pw_work\pwidot\ankneyde\d0292974\D285212-sht-plnp-f.dgn		DRAWN -	REVISED -
	PLOT SCALE = 20.0000 ' / in.	CHECKED -	REVISED -
	PLOT DATE = Tue May 01 07:09:59 2012	DATE -	REVISED -

STATE OF ILLINOIS
DEPARTMENT OF TRANSPORTATION

IL-5 / I-88
PLAN & PROFILE

SCALE: | SHEET OF SHEETS | STA. TO STA.

F.A.I. RTE.	SECTION	COUNTY	TOTAL SHEETS	SHEET NO.
*	D2 SAFETY 2012-2	**	151	34

CONTRACT NO. 64H77

ILLINOIS FED. AID PROJECT

* 74, 80, 88, & 280
** HENRY/ROCK ISLAND/WHITESIDE