PLAN
SURVEYED
PLOTTED
AVERAGES CHECKED
NOTE BOOK
NO.
BY
DATE

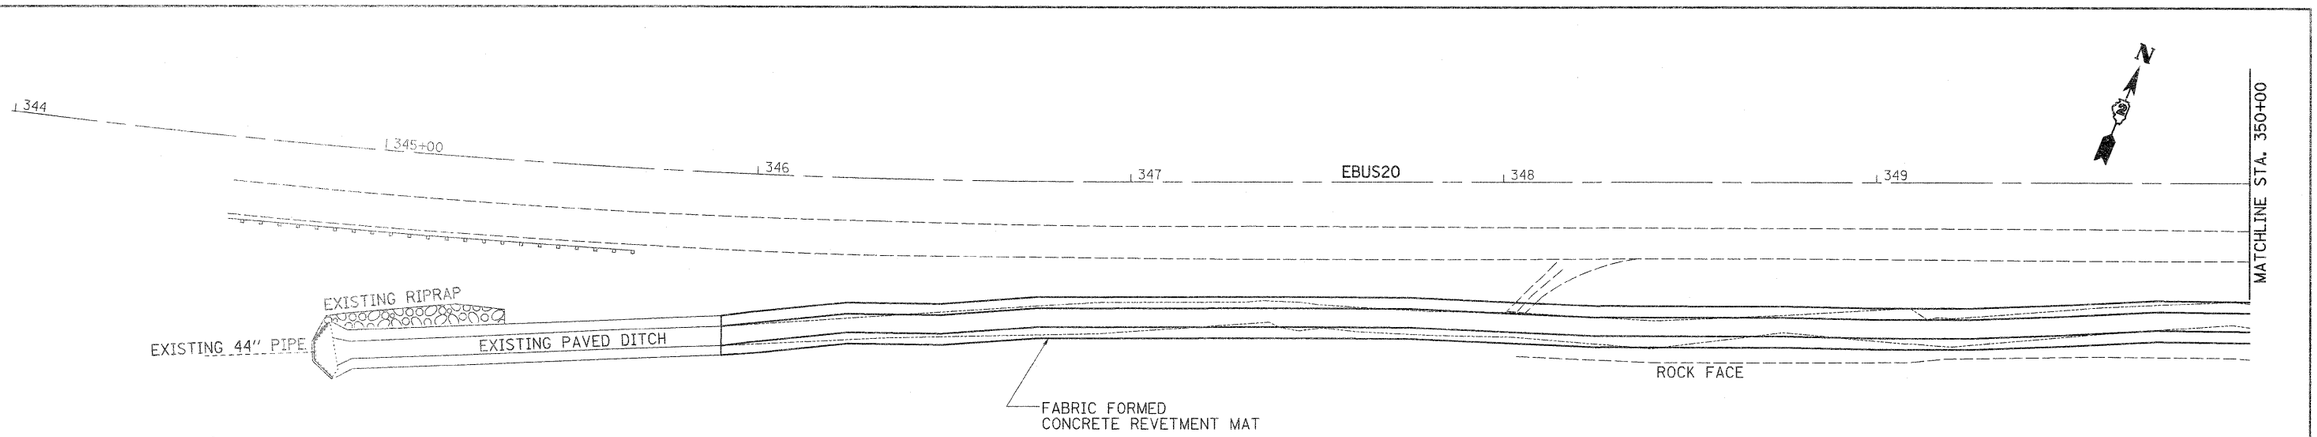

PROFILE
SURVEYED
PLOTTED
AVERAGES CHECKED
NOTE BOOK
NO.
BY
DATE
STRUCTURE NO. 047476 CHKD

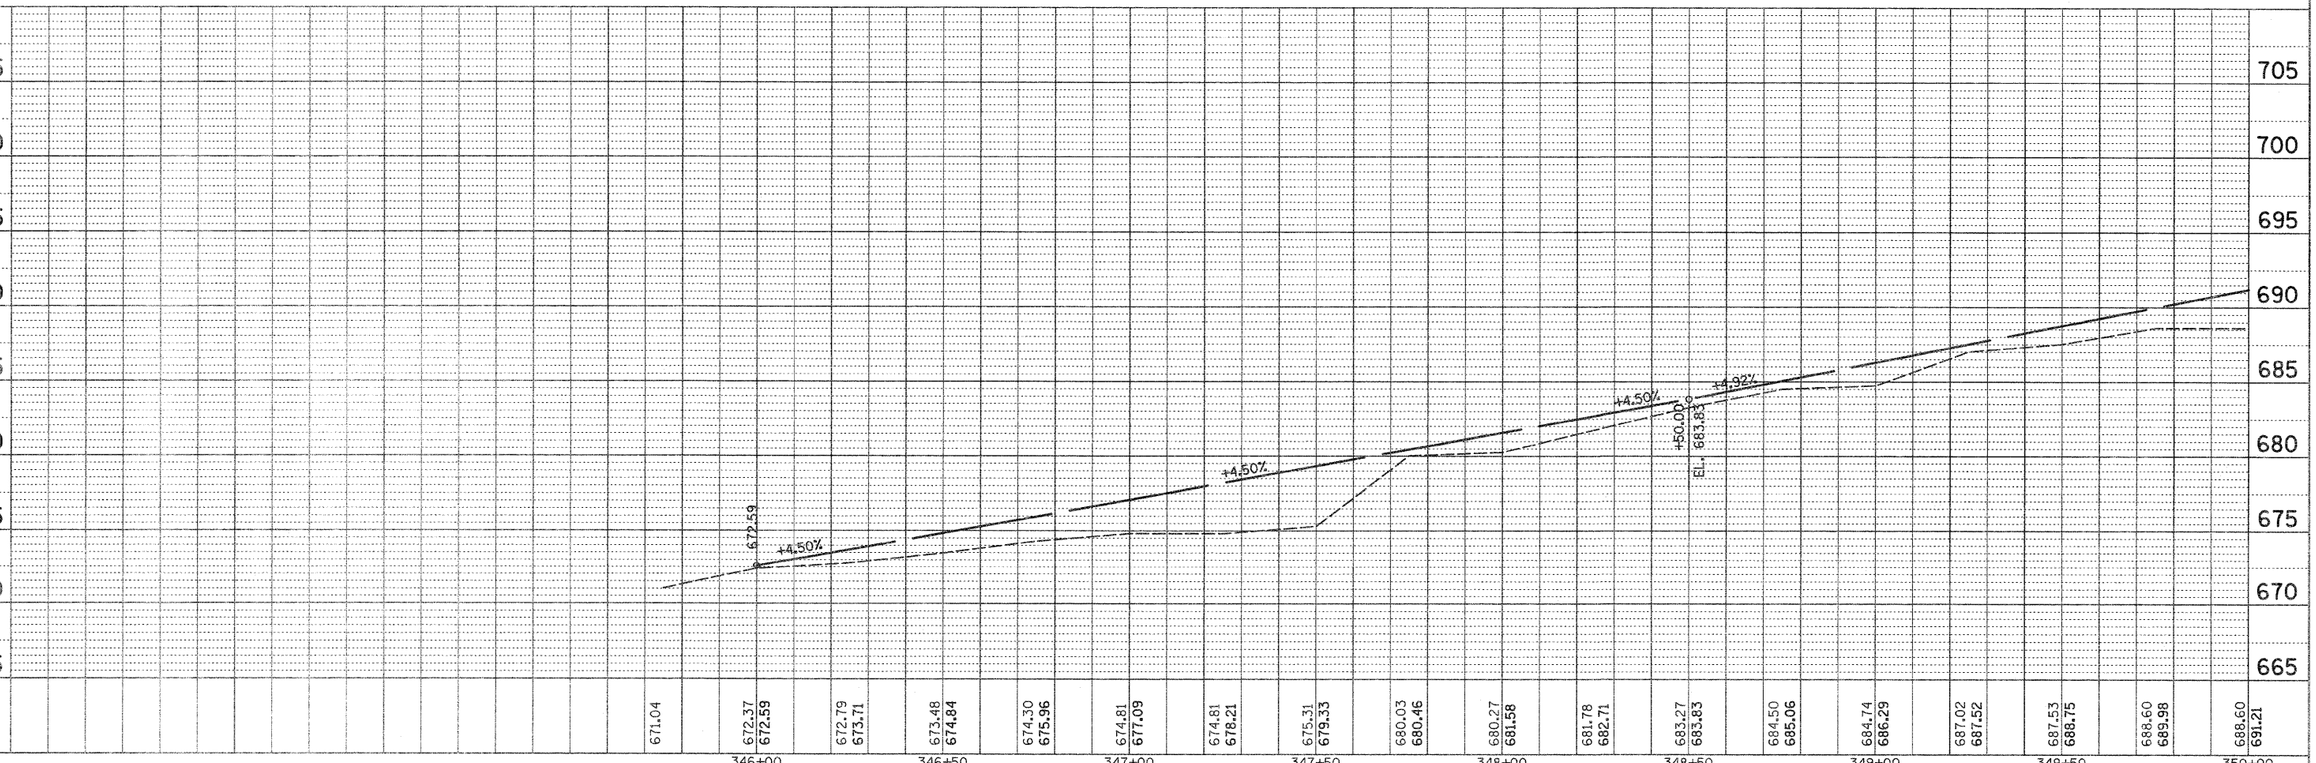

FILE NAME = c:\pw_work\pwidot\renkearw\d0297111\D286912-sht-plnprf.dgn	USER NAME = renkearw	DESIGNED -	REVISED -
		DRAWN -	REVISED -
	PLOT SCALE = 20.0000 ' / in.	CHECKED -	REVISED -
	PLOT DATE = Thu Apr 12 08:41:35 2012	DATE -	REVISED -

STATE OF ILLINOIS
DEPARTMENT OF TRANSPORTATION

EB US 20
PLAN & PROFILE

SCALE: | SHEET OF SHEETS | STA. TO STA.

F.A.P. RTE.	SECTION	COUNTY	TOTAL SHEETS	SHEET NO.
301	44M-1	JO DAVIESS	49	9
		CONTRACT NO. 64H92		
	ILLINOIS FED. AID PROJECT			