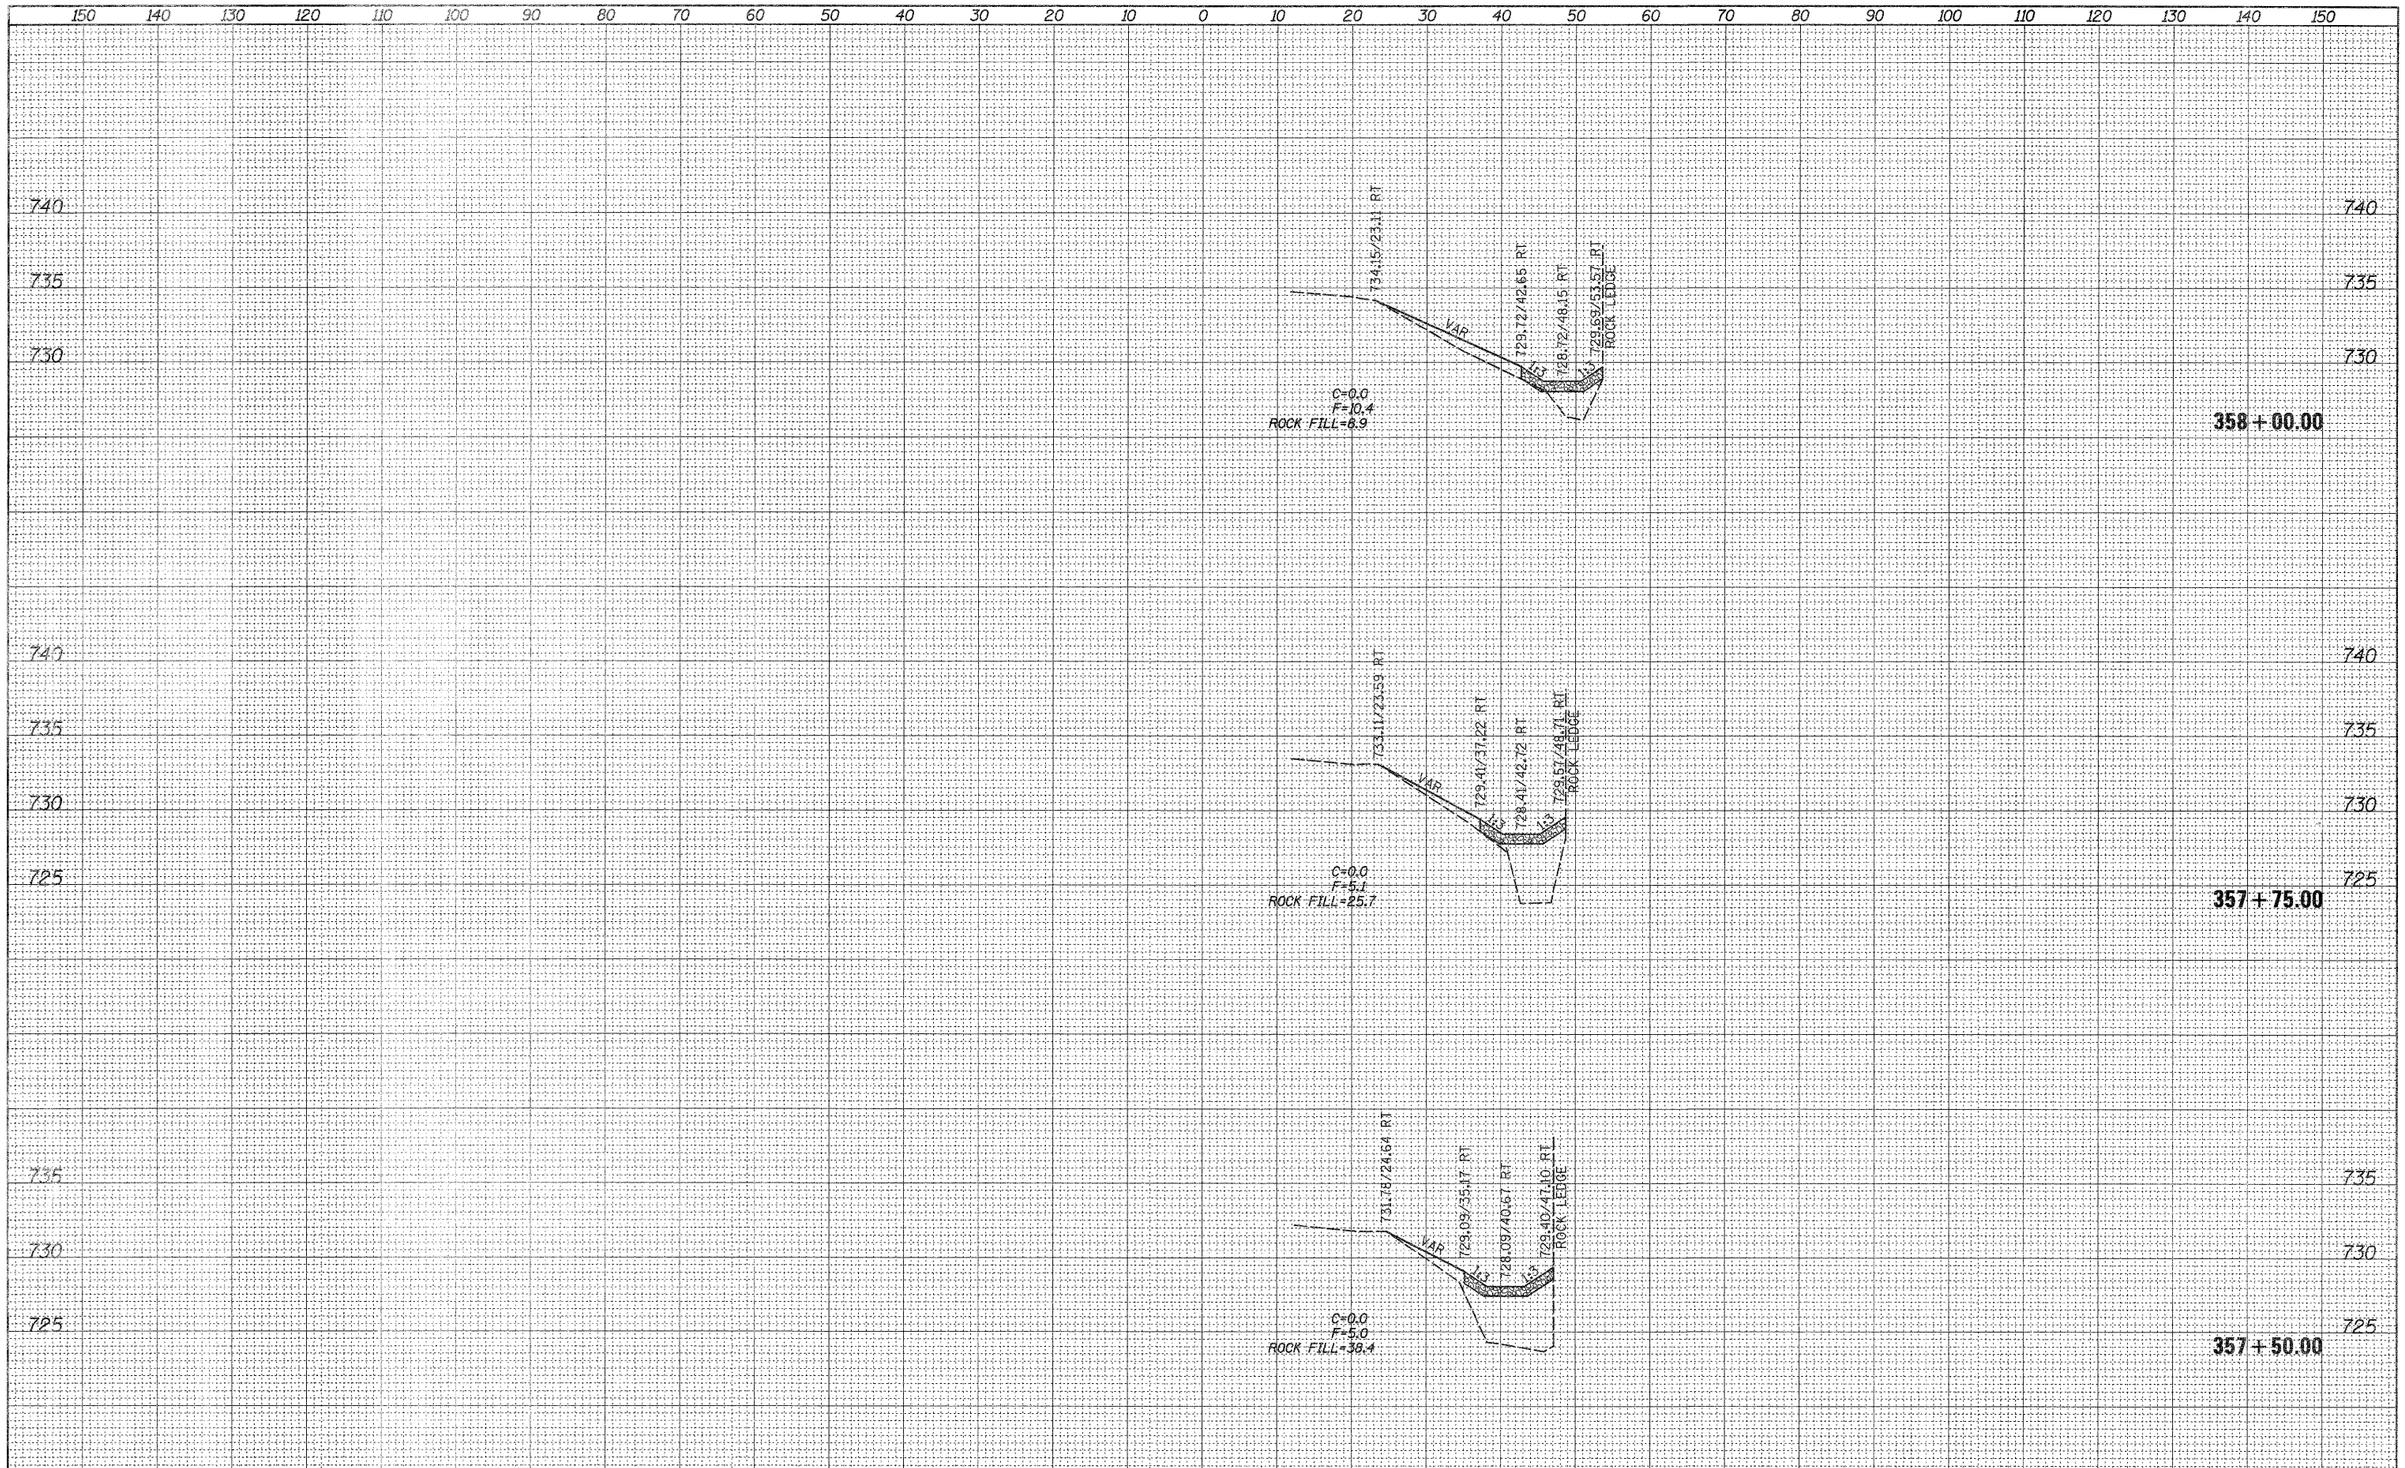

FINAL SURVEY — NOTE BOOK — NO.

	SURVEYED	PLOTTED	TOTAL ACRES	AREAS CHECKED
BY				
DATE				

ORIGINAL SURVEY — NOTE BOOK — NO.

	SURVEYED	PLOTTED	TOTAL ACRES	AREAS CHECKED
BY				
DATE				

FILE NAME = c:\pw_work\pwidot\renkesrw\d0297083\D286912-xsp_ml.dgn	USER NAME = renkesrw	DESIGNED -	REVISED -
		DRAWN -	REVISED -
	PLOT SCALE = 10.0000 ' / in.	CHECKED -	REVISED -
	PLOT DATE = Thu Apr 12 09:01:25 2012	DATE -	REVISED -

STATE OF ILLINOIS
DEPARTMENT OF TRANSPORTATION

US 20 EB (IMBUS RD.)
MAINLINE CROSS SECTIONS

SCALE: | SHEET OF SHEETS | STA. 357+50.00 | TO STA. 358+00.00

F.A.P. RTE.	SECTION	COUNTY	TOTAL SHEETS	SHEET NO.
301	44M-1	JO DAVIESS	49	34
		CONTRACT NO. 64H92		
		ILLINOIS	FED. AID PROJECT	