FINAL SURVEY	
NOTE BOOK	
NO.	

	BY	DATE
SURVEYED		
PLOTTED		
TEMPLATE		
AREAS		
AREAS CHECKED		

ORIGINAL SURVEY	
NOTE BOOK	
NO.	

	BY	DATE
SURVEYED		
PLOTTED		
TEMPLATE		
AREAS		
AREAS CHECKED		

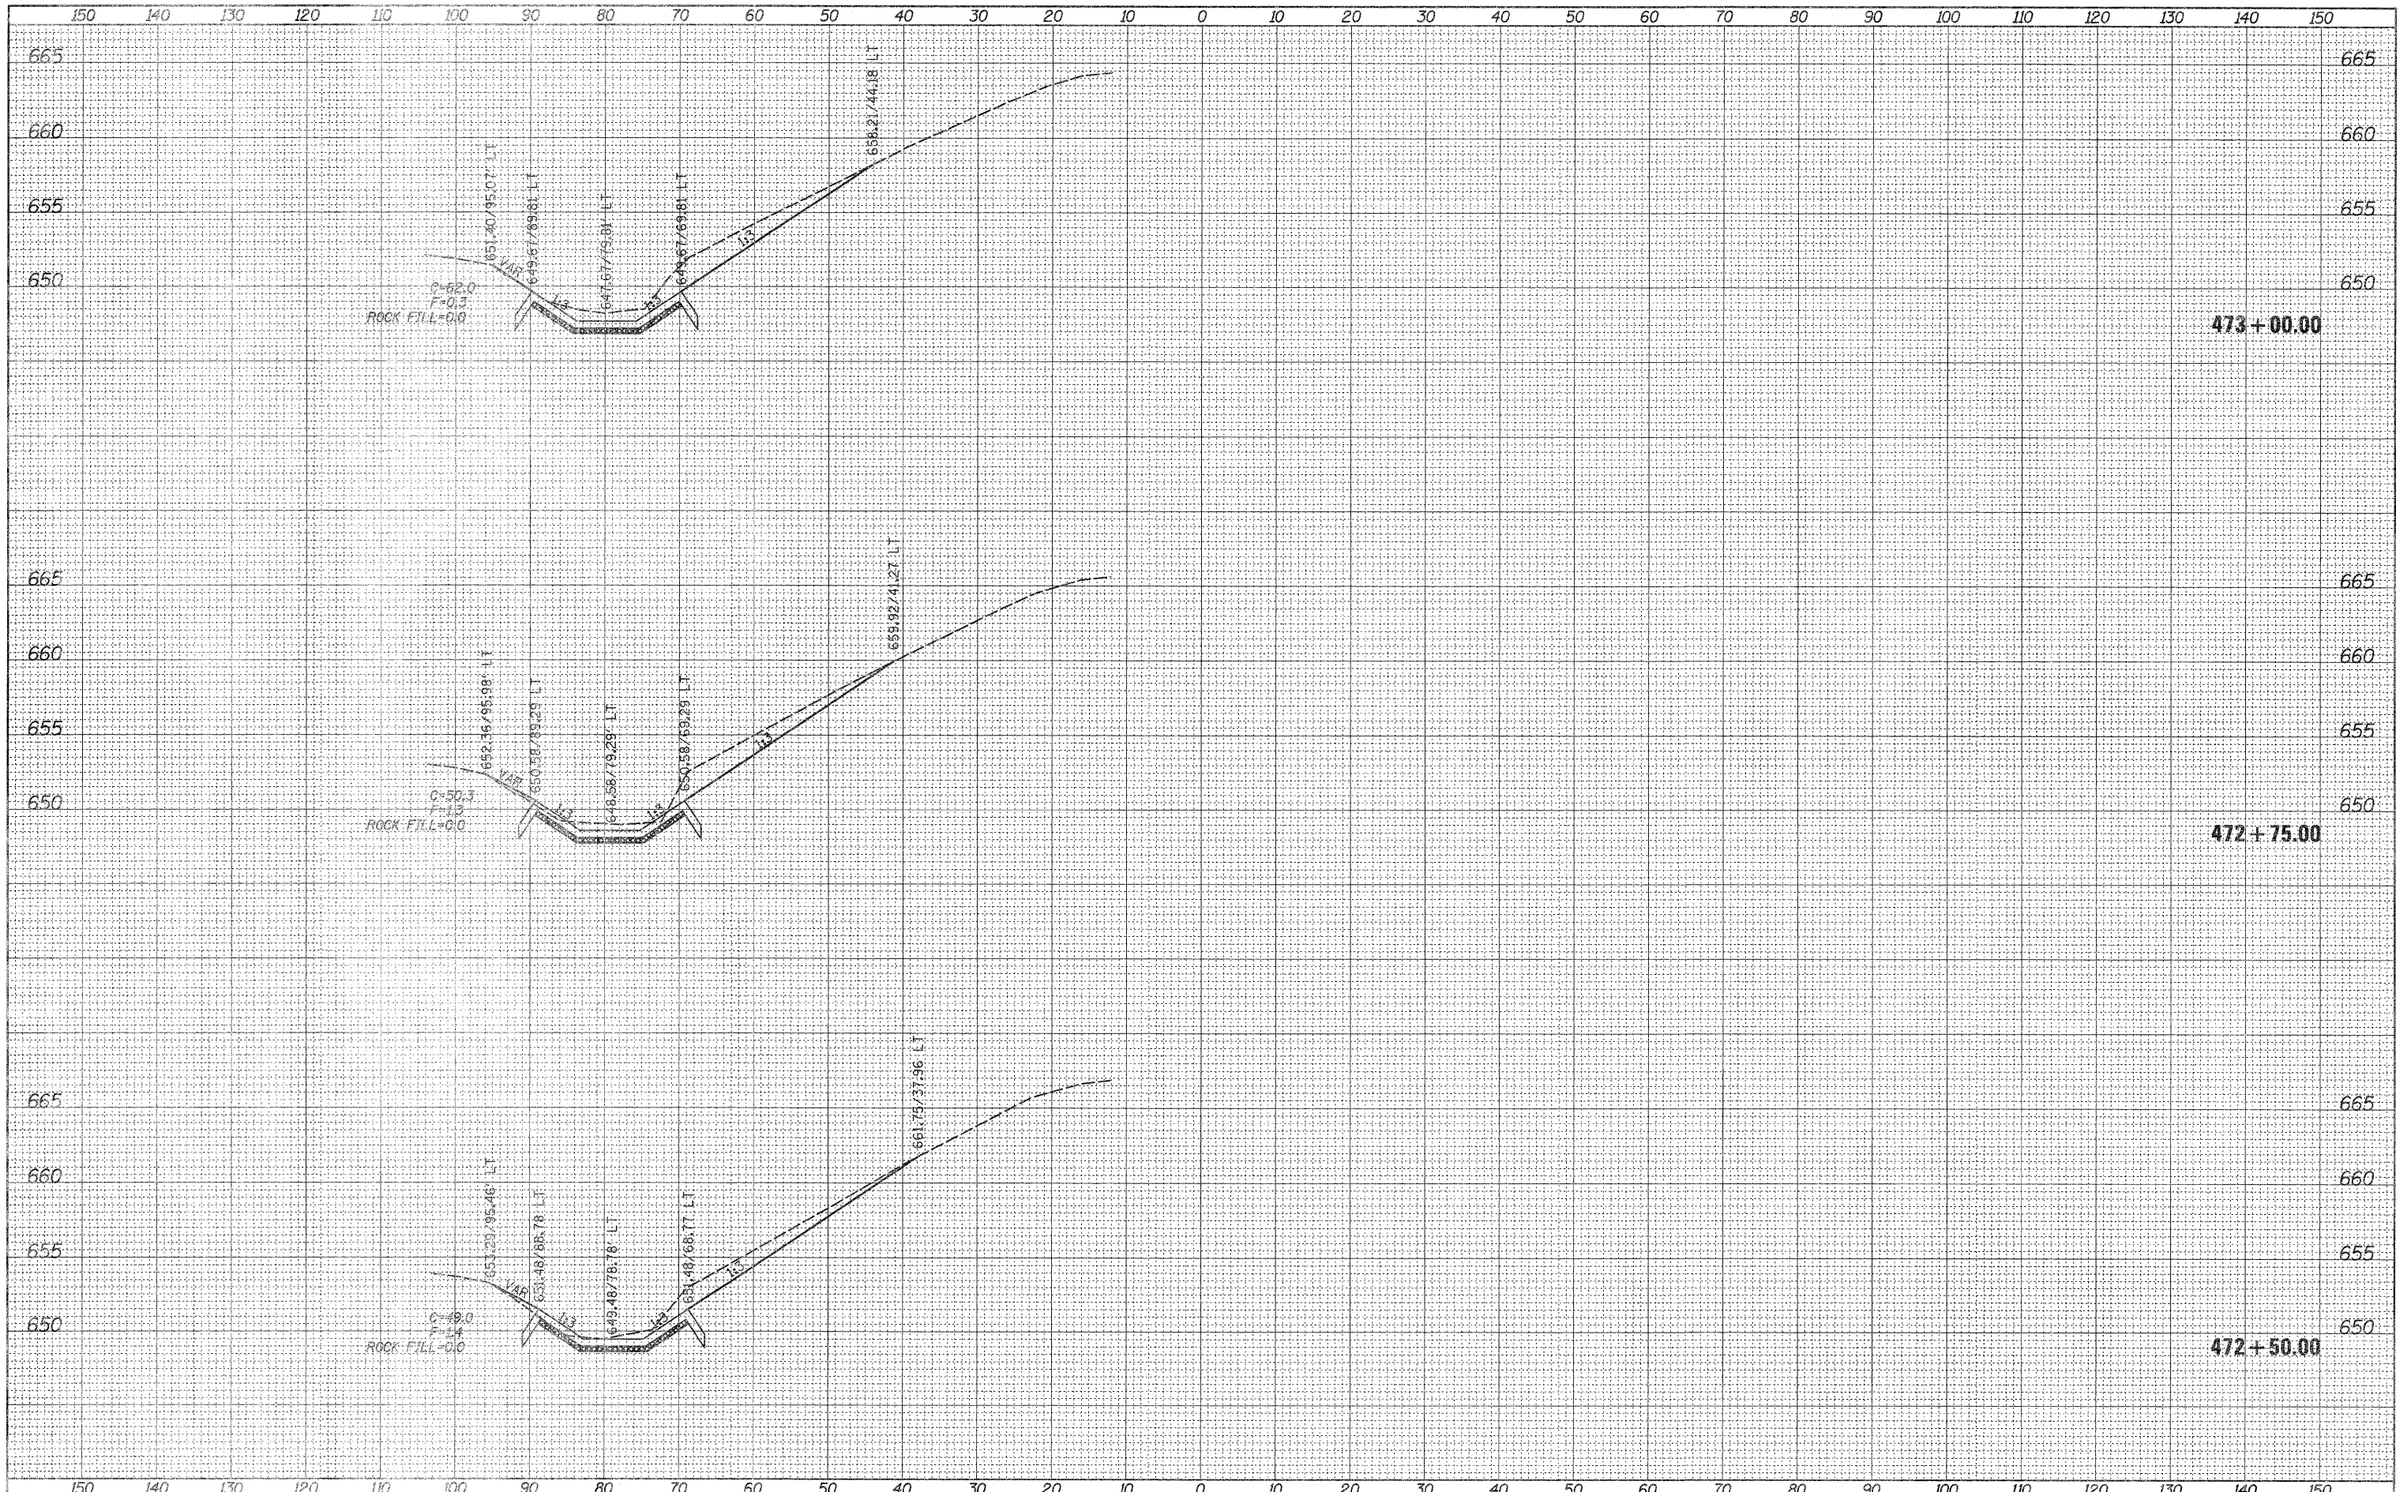

FILE NAME =	USER NAME = renkesrw	DESIGNED -	REVISED -
c:\pw_work\pwidot\renkesrw\d0297083\D226912-xs1_sht.dgn		DRAWN -	REVISED -
	PLOT SCALE = 10.2000 ' / in.	CHECKED -	REVISED -
	PLOT DATE = Thu Apr 12 09:00:59 2012	DATE -	REVISED -

STATE OF ILLINOIS
DEPARTMENT OF TRANSPORTATION

US 20 EB (EVERGREEN LN.)
MAINLINE CROSS SECTIONS

SCALE: | SHEET OF SHEETS | STA. 472+50.00 | TO STA. 473+00.00

F.A.P. RTE.	SECTION	COUNTY	TOTAL SHEETS	SHEET NO.
301	44M-1	JO DAVIESS	49	42
		CONTRACT NO. 64H92		
		ILLINOIS FED. AID PROJECT		