TYPICAL SECTION

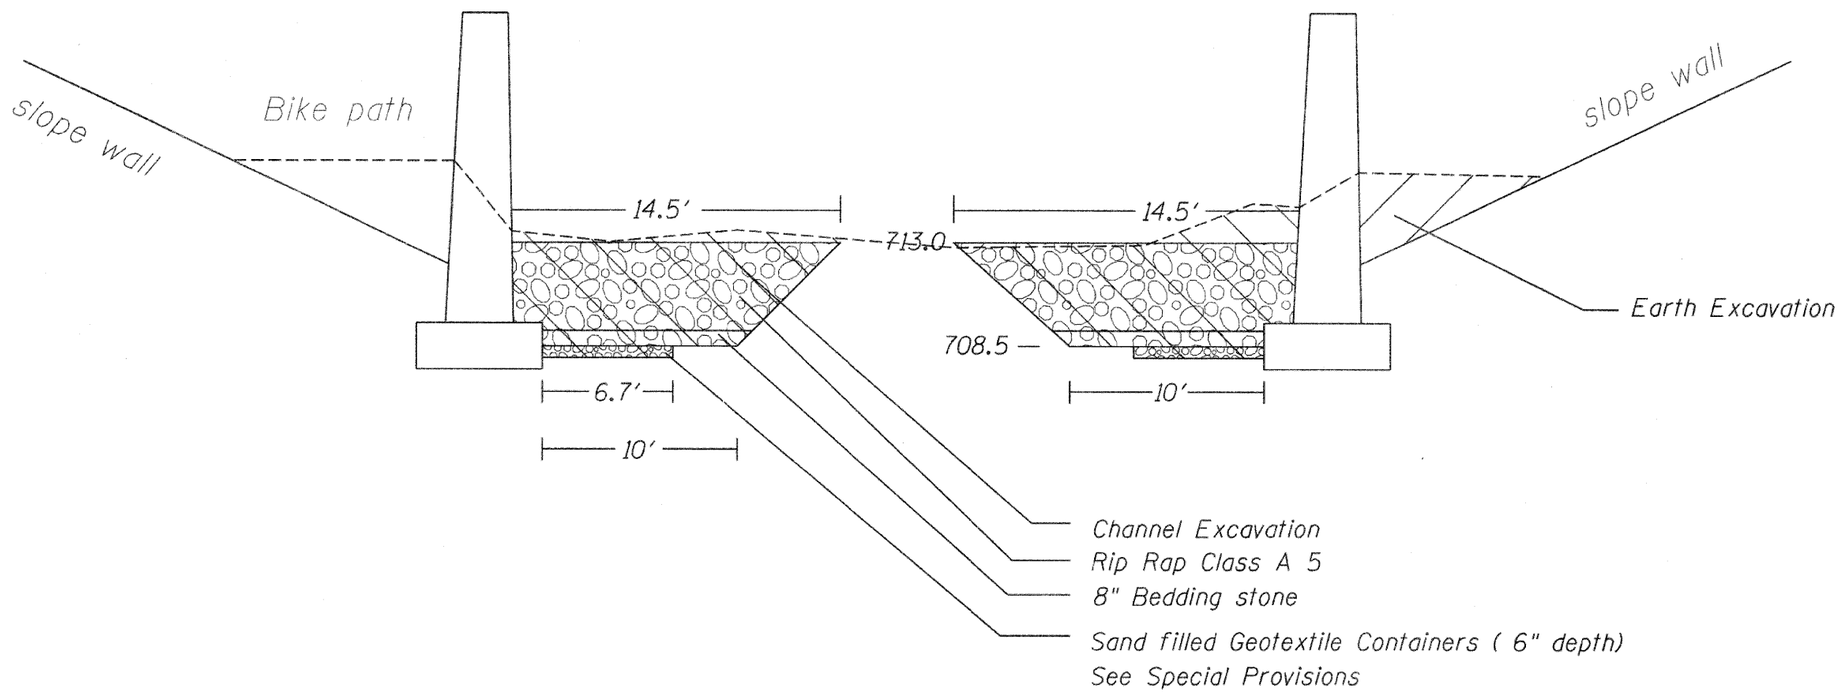

FILE NAME = C:\2007ICORS\Bridge\SCOWER\PLANengs.dgn	USER NAME = Kronschnabl.jg	DESIGNED -	REVISED -	STATE OF ILLINOIS DEPARTMENT OF TRANSPORTATION	SEALING DETAILS	F.A.P. RTE.	SECTION	COUNTY	TOTAL SHEETS	SHEET NO.
		DRAWN -	REVISED -			738	(5B-2)M-1	WINNEBAGO	9	5
	PLOT SCALE = 50.0000 ' / in.	CHECKED -	REVISED -					CONTRACT NO. 64H93		
	PLOT DATE = 1/30/2012	DATE -	REVISED -		SCALE: ____ SHEET NO. __ OF ___ SHEETS STA. ____ TO STA. ____		ILLINOIS FED. AID PROJECT			