FINAL SURVEY NOTE BOOK		BY	DATE
NO.	SURVEYED		
	PLOTTED		
	TEMPLATE		
	AREAS		
	AREAS CHECKED		

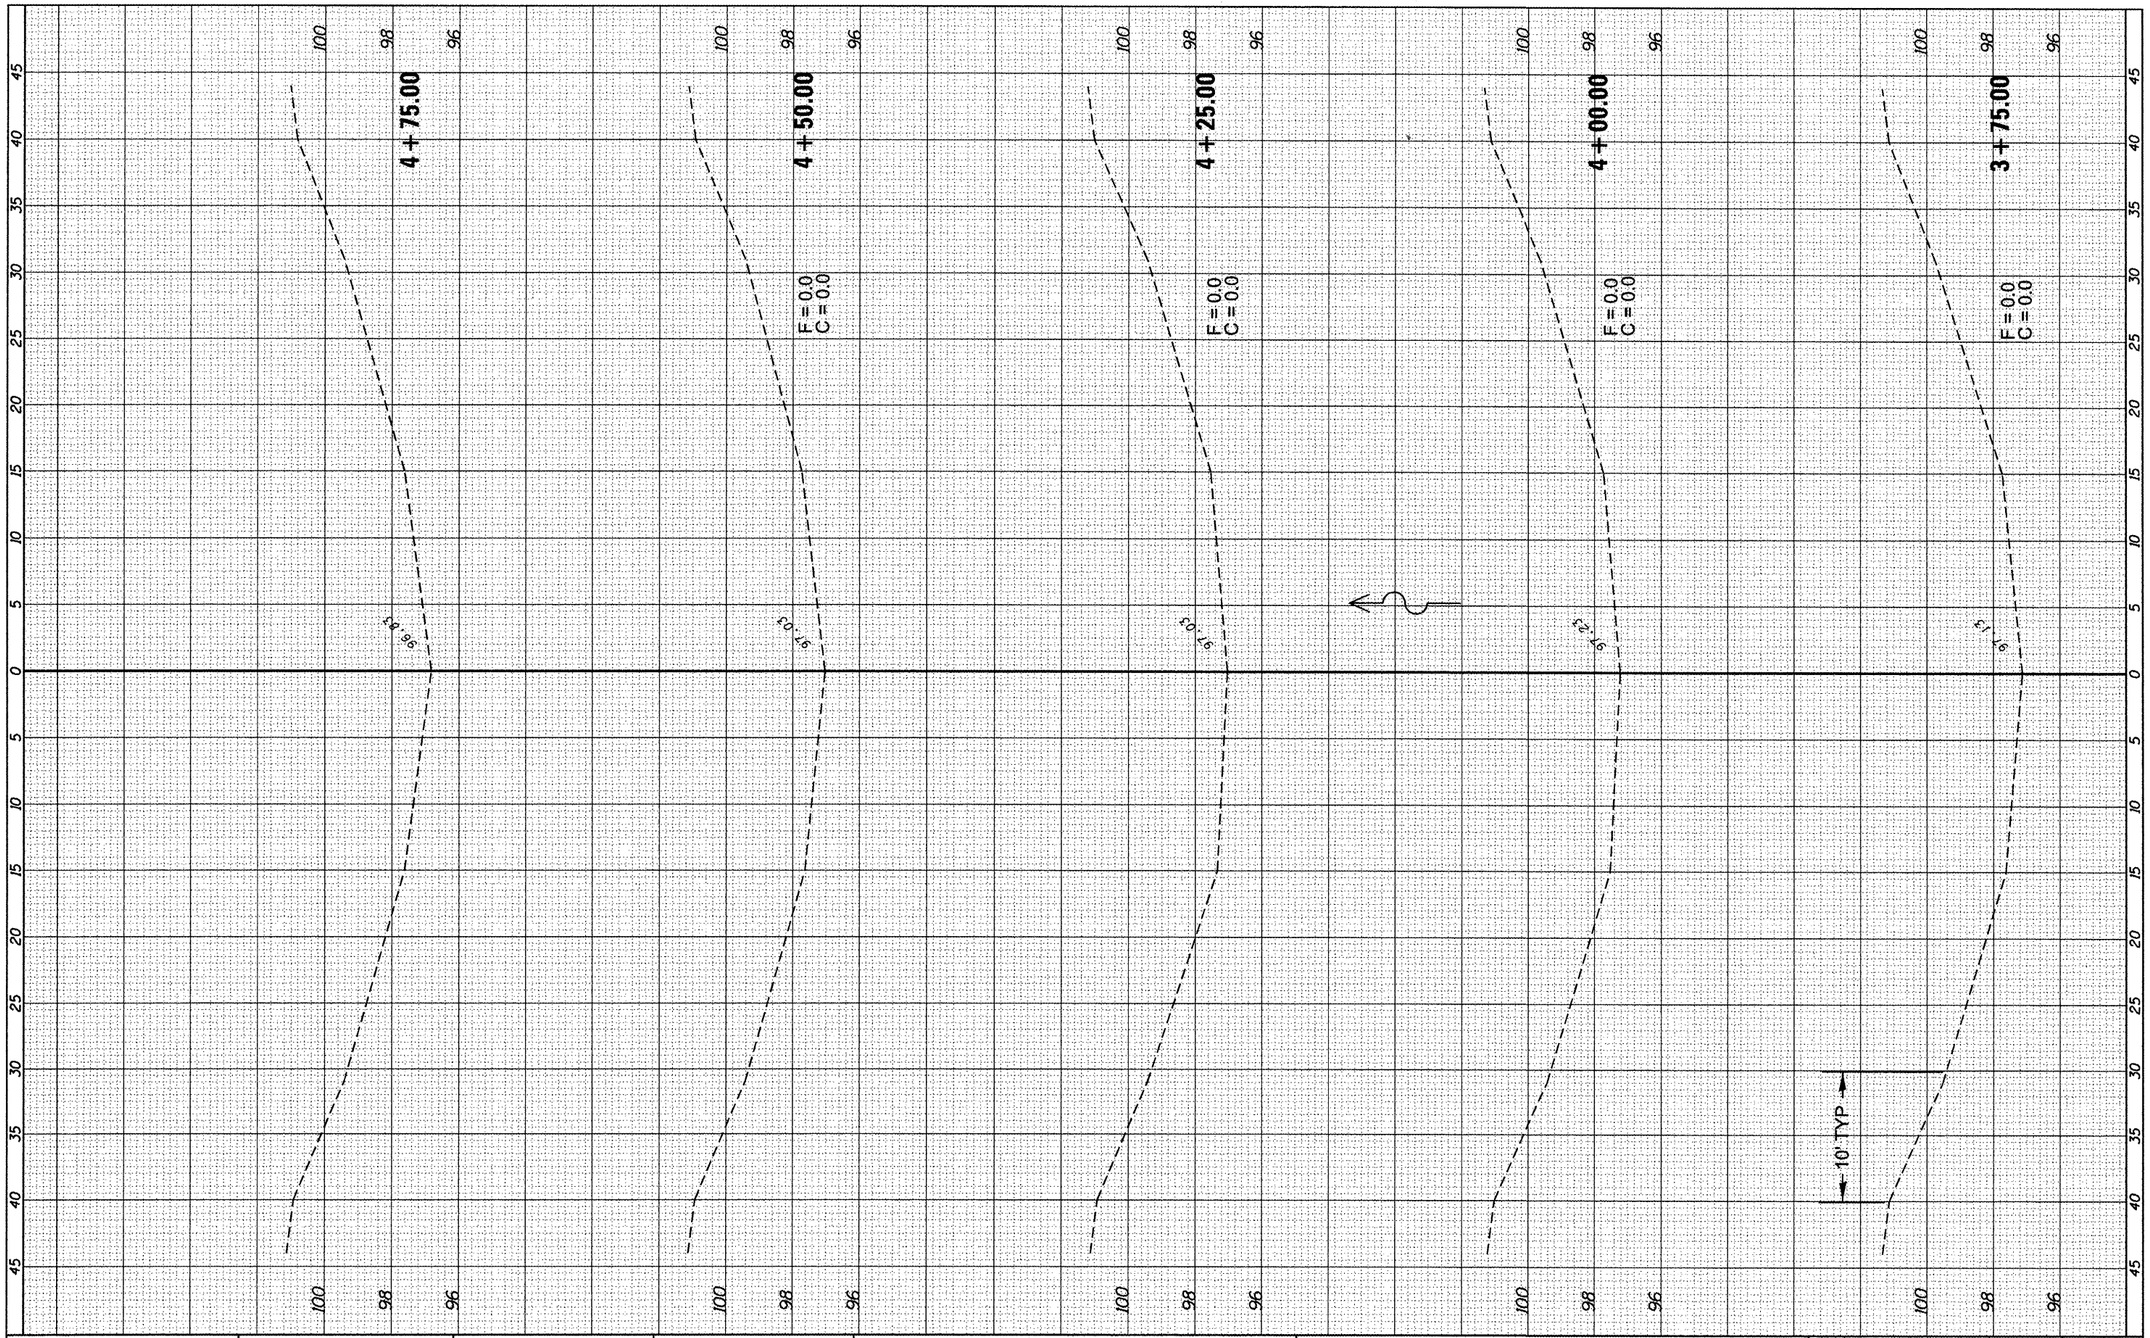

ORIGINAL SURVEY NOTE BOOK NO.		BY	DATE
	SURVEYED		
	PLOTTED		
	TEMPLATE		
	AREAS		
	AREAS CHECKED		

FILE NAME = c:\pw_work\pwidot\quigleyml\d0294440\D366C01-sht-xssht-MP 203.6.dgn	USER NAME = quigleyml	DESIGNED -	REVISED -
		DRAWN -	REVISED -
	PLOT SCALE = 10.0000 ' / in.	CHECKED -	REVISED -
	PLOT DATE = 3/30/2012	DATE -	REVISED -

STATE OF ILLINOIS
DEPARTMENT OF TRANSPORTATION

SN 053-0135 MP 203.6

SCALE: | SHEET OF SHEETS | STA. 3+75.00 TO STA. 4+75.00

F.A.I. RTE.	SECTION	COUNTY	TOTAL SHEETS	SHEET NO.
55	D3 IMPACT ATT. 2012-3	*	96	47
	* LIVINGSTON-GRUNDY	CONTRACT NO. 66C01		
	ILLINOIS FED. AID PROJECT			