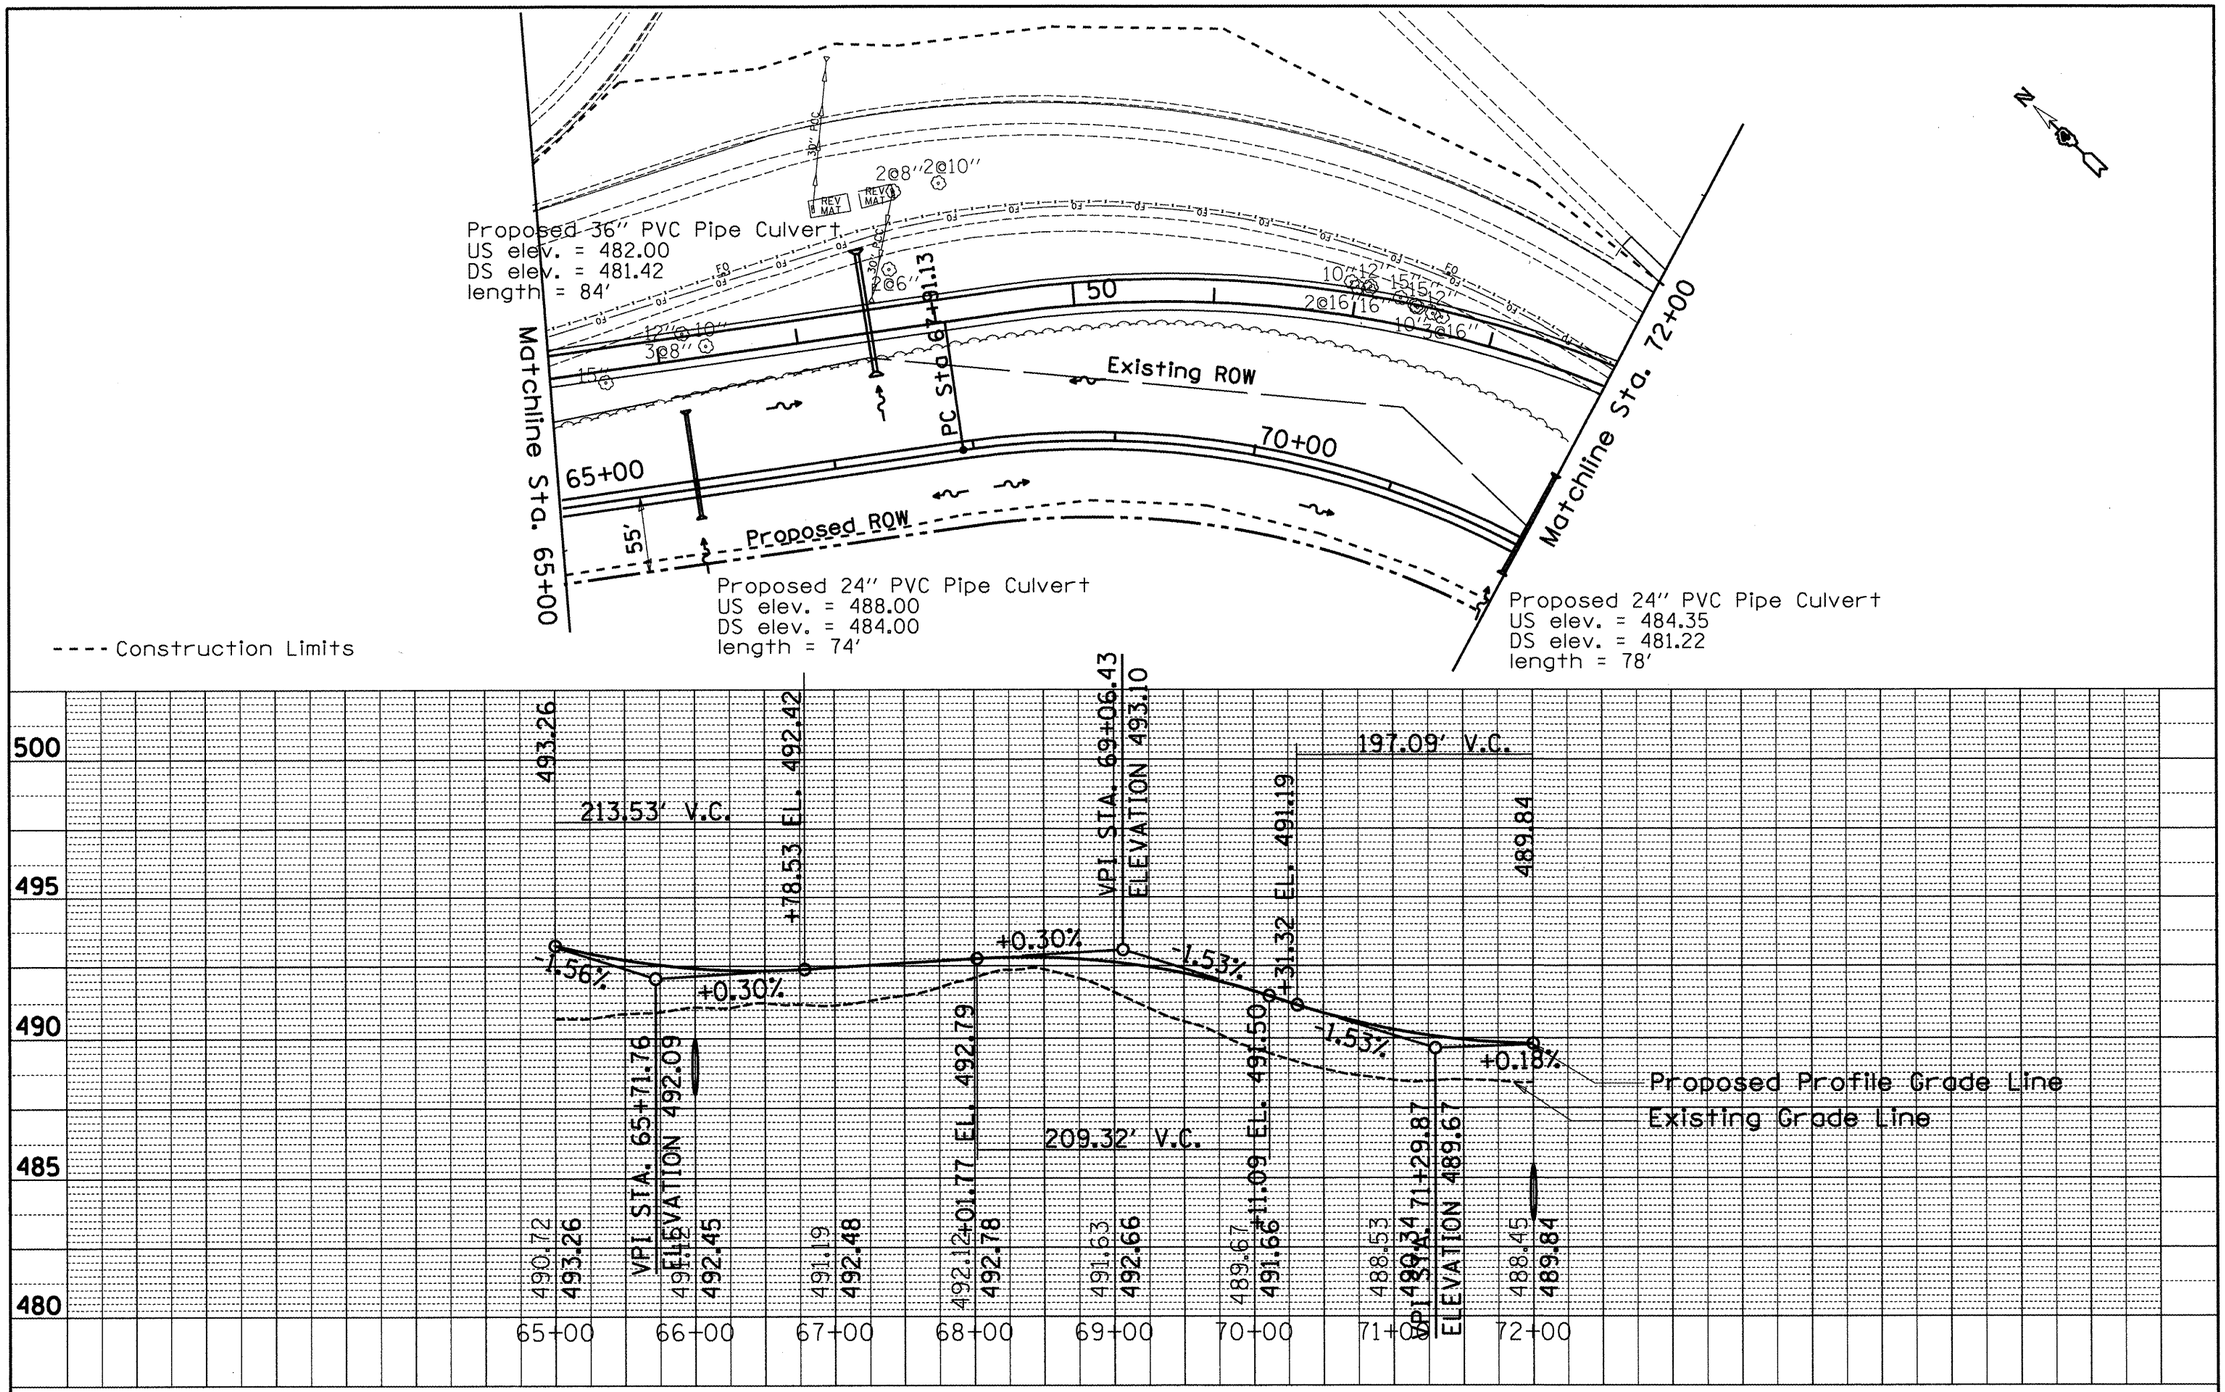

FILE NAME =	USER NAME = eversol	DESIGNED -	REVISED -	STATE OF ILLINOIS DEPARTMENT OF TRANSPORTATION	Frontage Road Plan and Profile	F.A.P. RTE.	SECTION	COUNTY	TOTAL SHEETS	SHEET NO.
xD468475-new-topo2d.dgn		DRAWN -	REVISED -			318	(72-6)R	PEORIA	117	29
	PLOT SCALE = 100.0000 ' / in.	CHECKED -	REVISED -					CONTRACT NO. 68A30		
	PLOT DATE = 3/14/2012	DATE -	REVISED -		SCALE: SHEET OF SHEETS STA. 65+00 TO STA. 72+00			ILLINOIS FED. AID PROJECT		