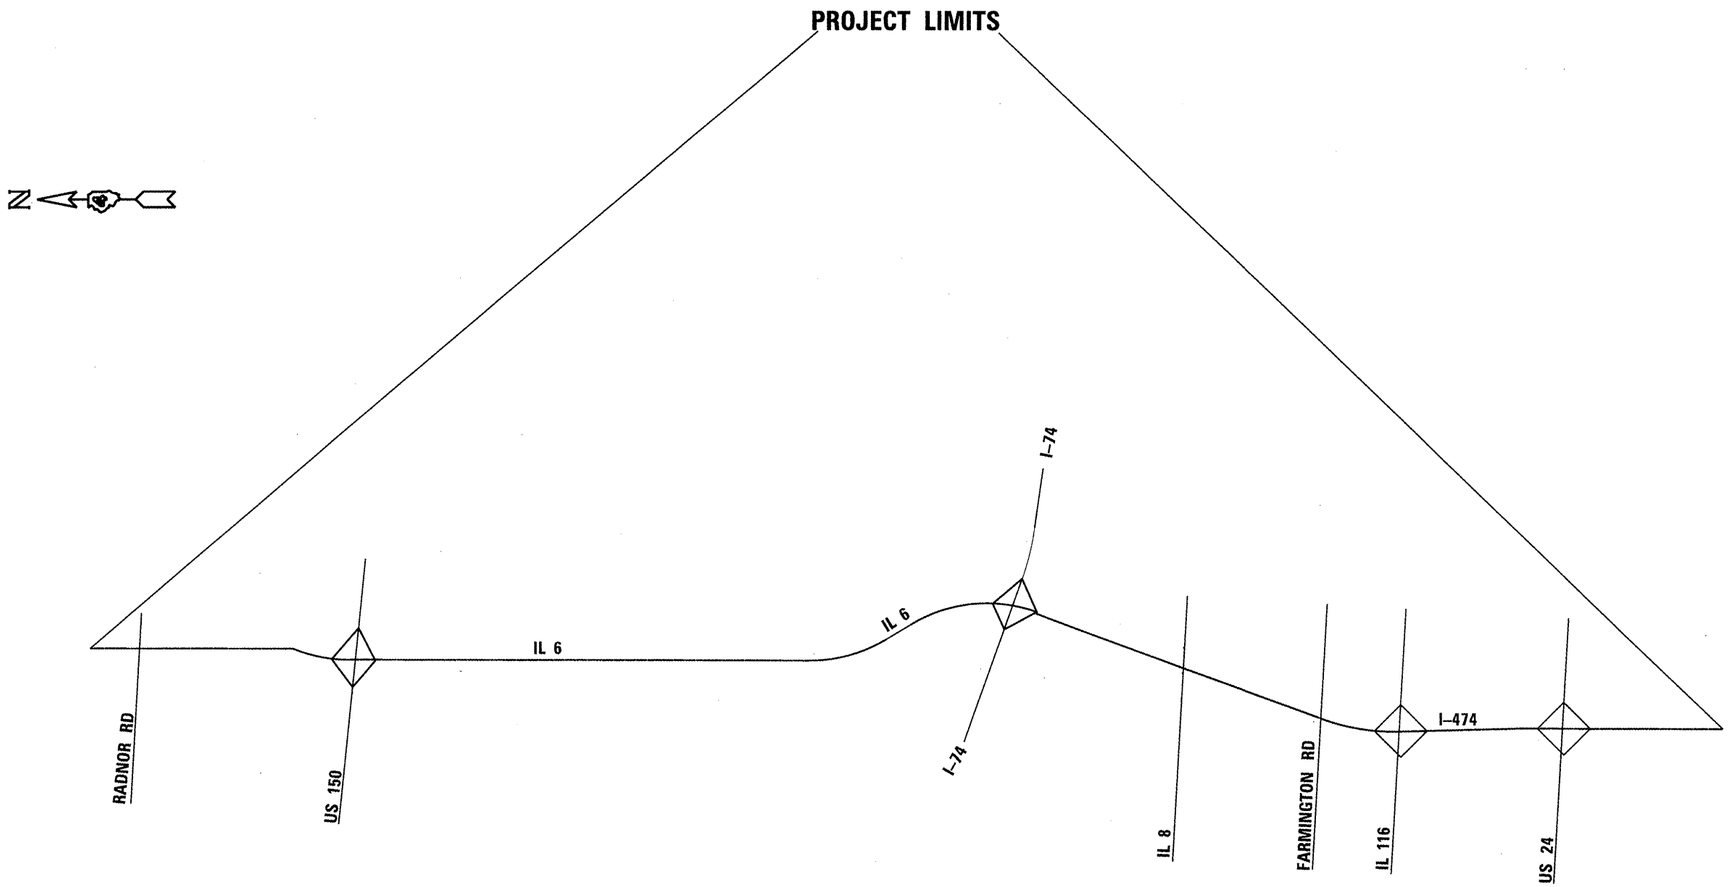

Not to Scale

FILE NAME = 68A96-sht-plan.dgn	USER NAME = mitchellag	DESIGNED -	REVISED -	STATE OF ILLINOIS DEPARTMENT OF TRANSPORTATION	PEORIA COUNTY PROJECT LOCATION					F.A. RTE.	SECTION	COUNTY	TOTAL SHEETS	SHEET NO.
		DRAWN -	REVISED -							VAR.	DISTRICT 4/5 IMPACT ATTENUATOR 2012	VARIOUS	38	5
	PLOT SCALE = 207.4102 ' / in.	CHECKED -	REVISED -									CONTRACT NO. 68A96		
	PLOT DATE = 3/22/2012	DATE -	REVISED -		SCALE:	SHEET	OF	SHEETS	STA.	TO STA.		ILLINOIS	FED. AID PROJECT	