SEC. 11, T19N, R10E, 3RD P.M.

SEC. 12, T19N, R10E, 3RD P.M.

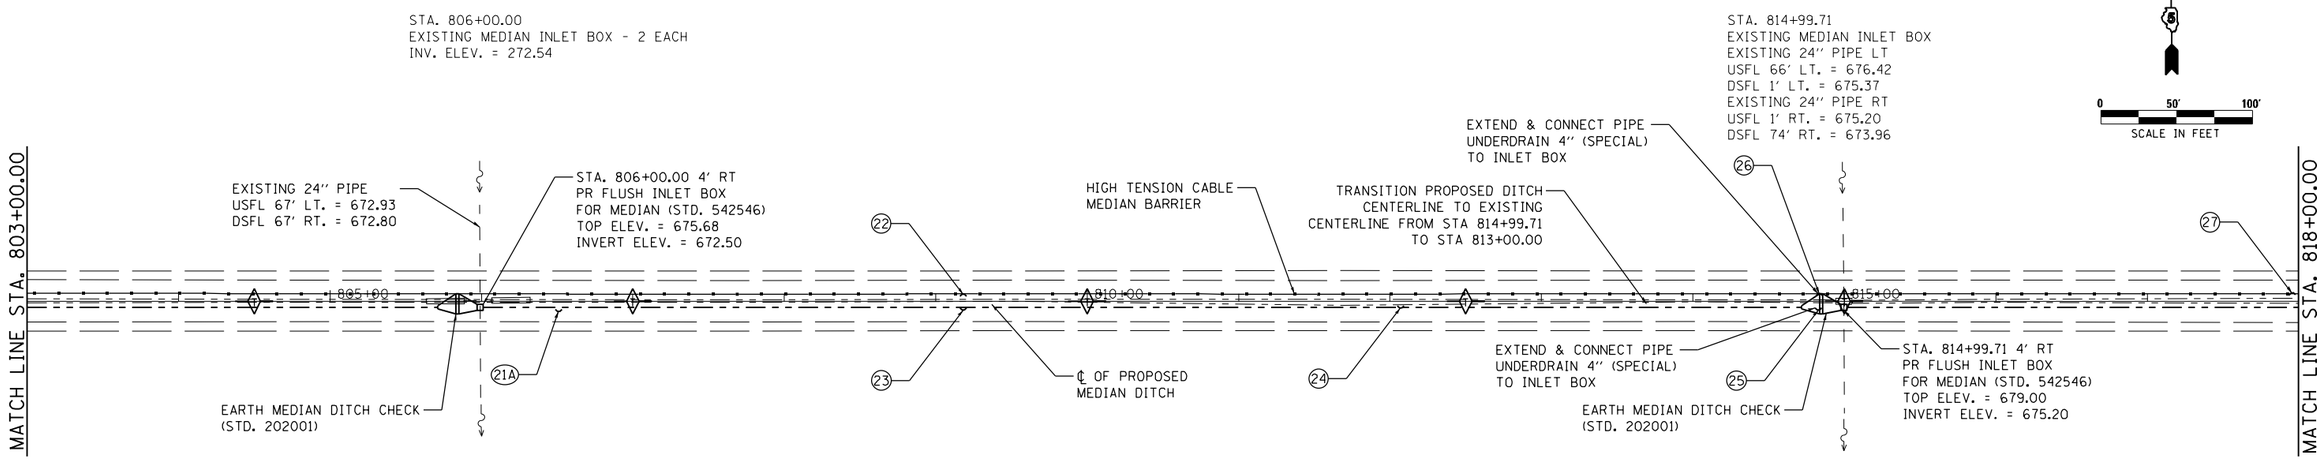

MEDIAN INLET BOX REMOVAL
STATION 806+00.00 - 2 EACH
(SEE SCHEDULE)

MEDIAN INLET BOX REMOVAL
STATION 814+99.71 - 1 EACH
(SEE SCHEDULE)

(#) INDICATES PIPE UNDERDRAINS, 4" (SPECIAL)
SEE SCHEDULE

McDonough-Whitlow, P.C.
Consulting Engineers & Land Surveyors
138 East Wood Street
Hillsboro, IL 62049
Phone: 217.532.9233
Fax: 217.532.6300
PROFESSIONAL DESIGN No. 184-002754

PLAN		BY	DATE
	SURVEYED		
	PLOTTED		
	ALIGNMENT CHECKED		
NOTE BOOK	RT. OF WAY CHECKED		
NO. ____	CADD FILE NAME		

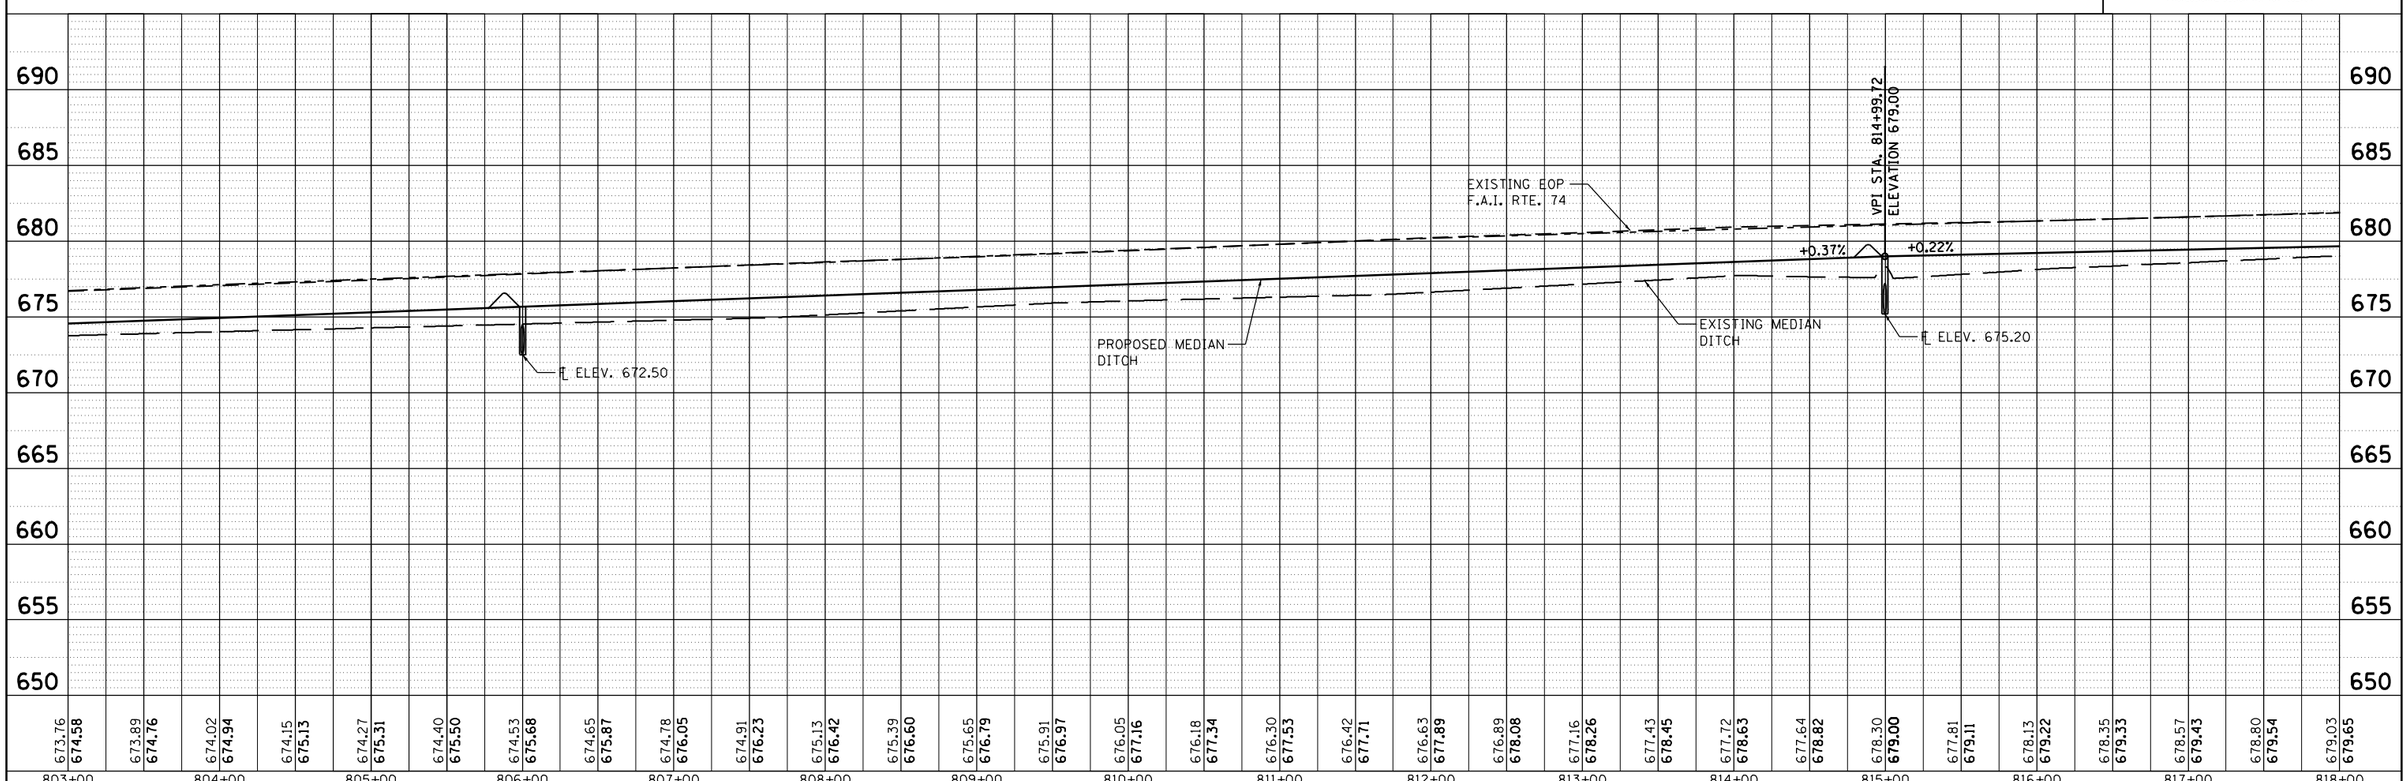

PROFILE		BY	DATE
	SURVEYED		
	PLOTTED		
	ALIGNMENT CHECKED		
NOTE BOOK	BM. NOTED		
NO. ____	STRUCTURE NOTATNS CHKD		

FILE NAME = D570966-XXX-PLNPRF4.dgn	USER NAME = RNH	DESIGNED - JAH	REVISED -
		DRAWN - RNH	REVISED -
	PLOT SCALE = 50	CHECKED - TMM	REVISED -
	PLOT DATE =	DATE -	REVISED -

STATE OF ILLINOIS
DEPARTMENT OF TRANSPORTATION

PLAN & PROFILE
F.A.I. 74

SCALE: 1"=50' | SHEET NO. 4 OF 27 SHEETS | STA. 803+00.00 TO STA. 818+00.00

F.A.I. RTE.	SECTION	COUNTY	TOTAL SHEETS	SHEET NO.
74	MEDIAN CABLE 2012-1	*	130	16

CONTRACT NO. 70966

ILLINOIS FED. AID PROJECT

*CHAMPAIGN & VERMILION