SEC. 7, T19N, R11E, 3RD P.M.

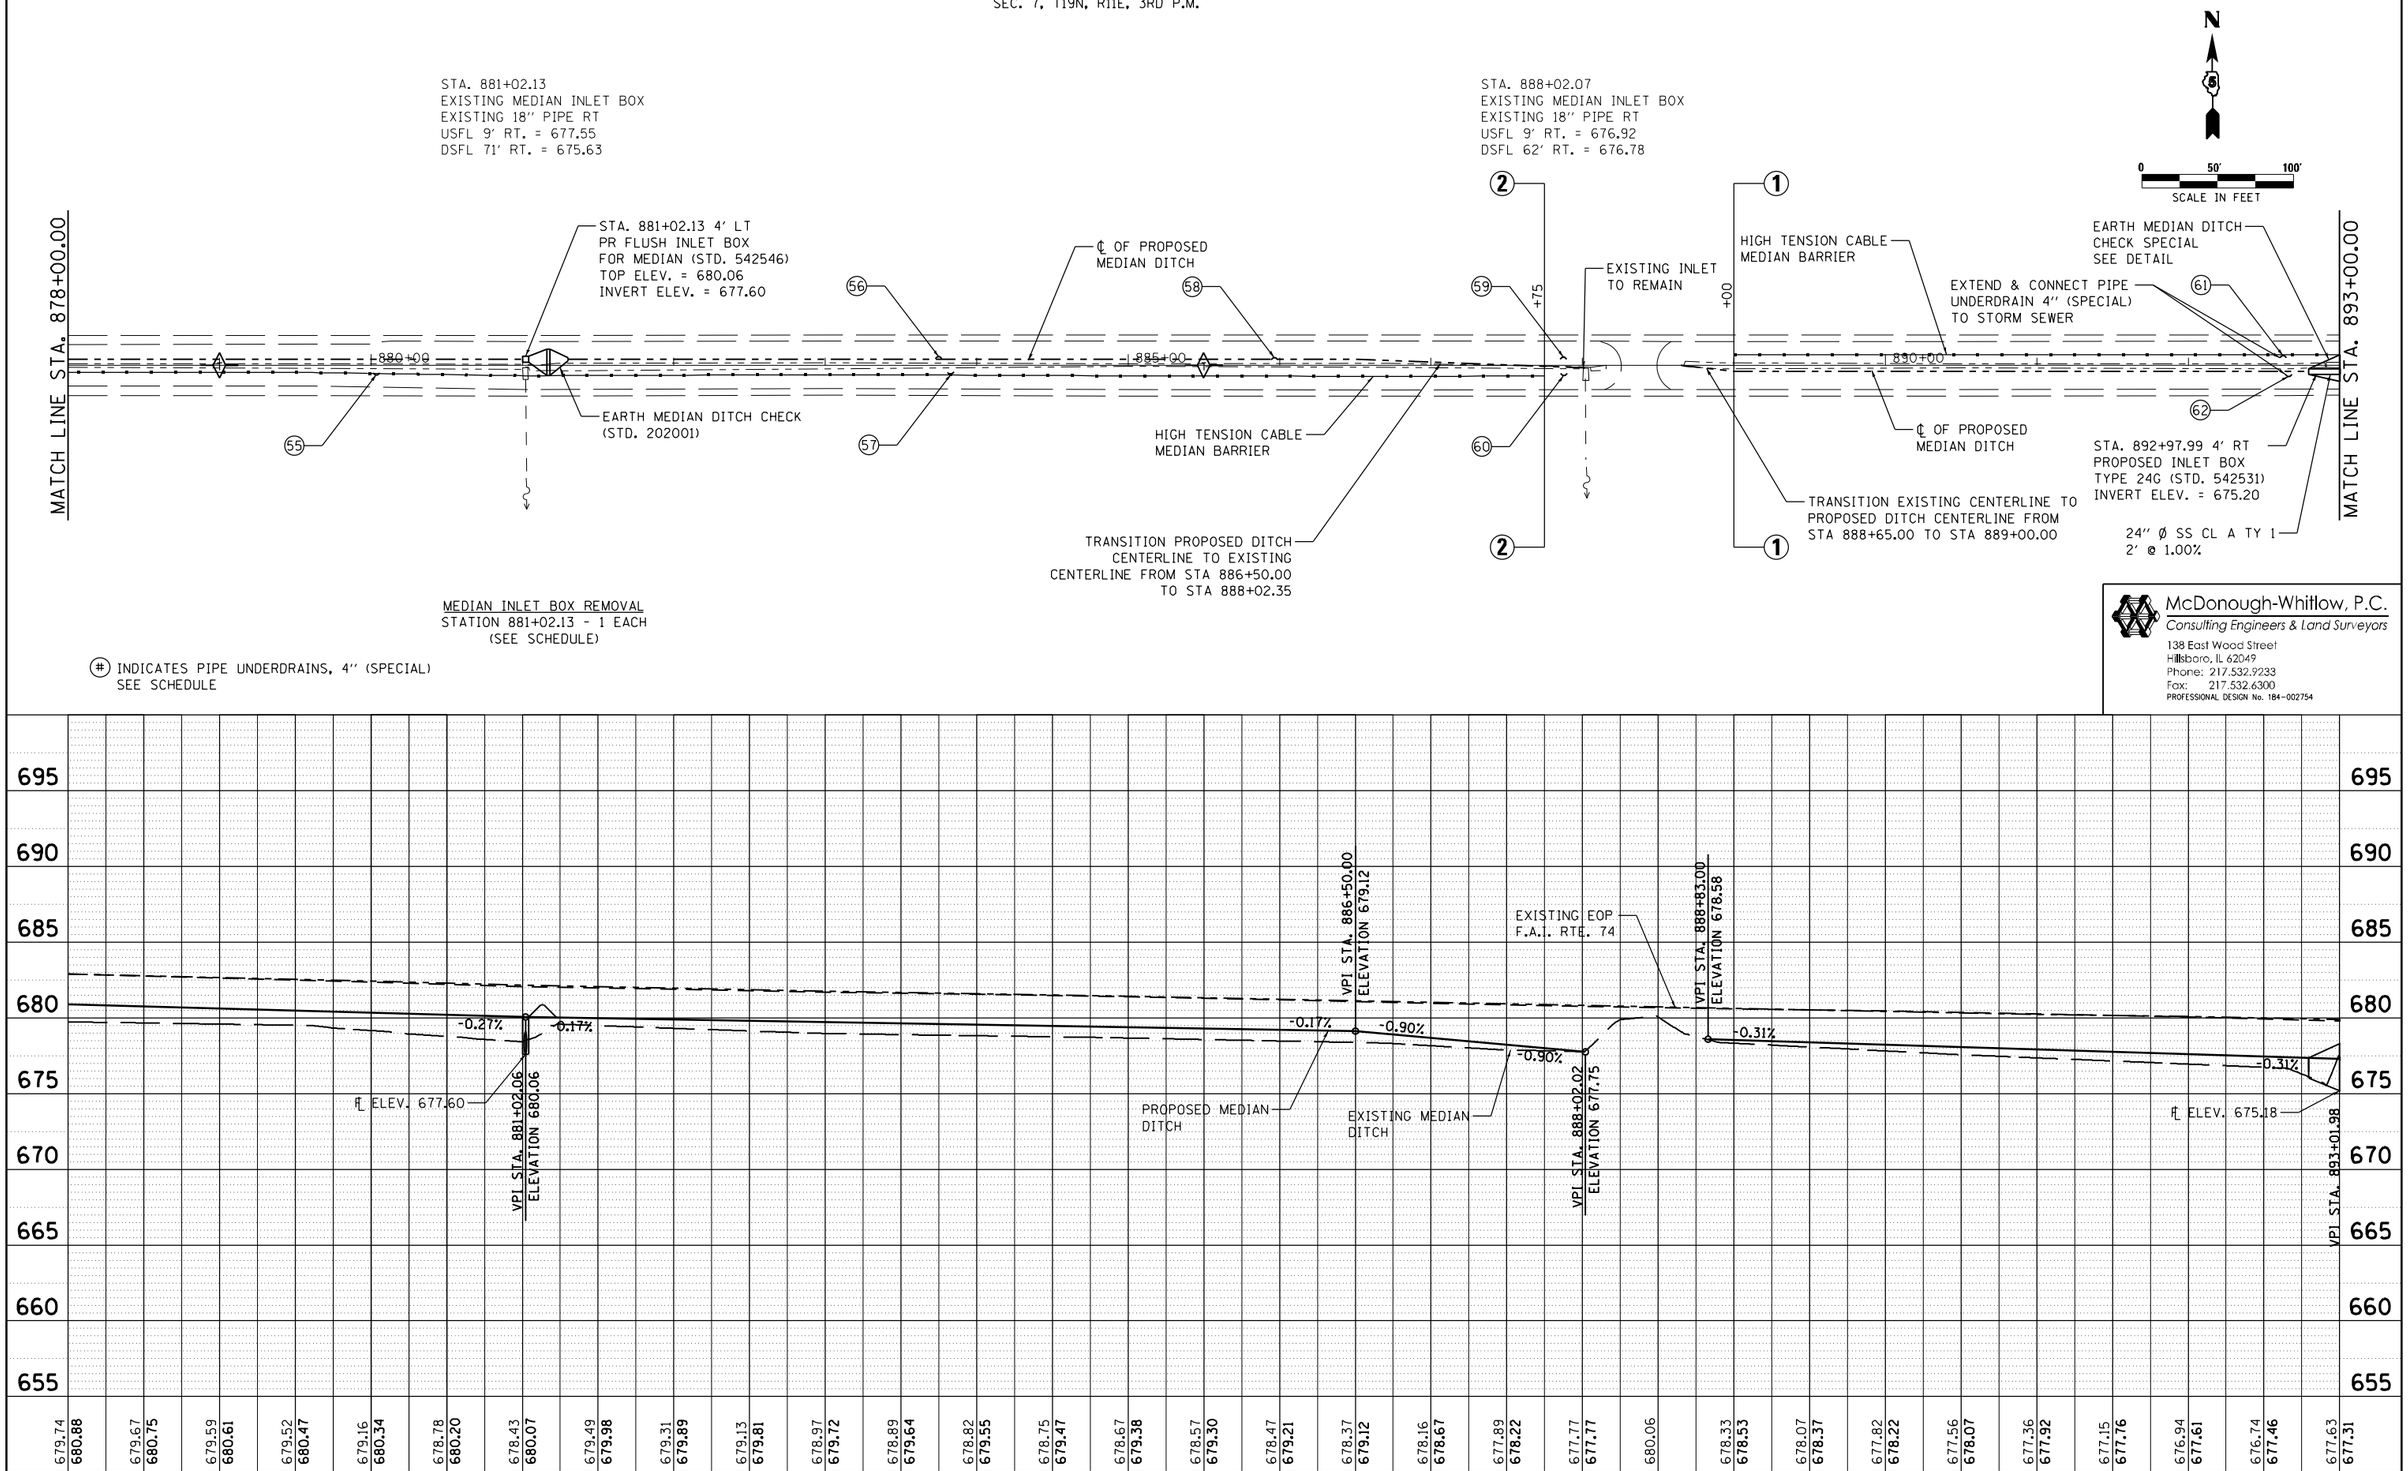

FILE NAME = D578966-XXX-PLNPRF9.dgn	USER NAME = RNH	DESIGNED - JAH	REVISED -
		DRAWN - RNH	REVISED -
	PLOT SCALE = 50	CHECKED - TMM	REVISED -
	PLOT DATE =	DATE -	REVISED -

STATE OF ILLINOIS
DEPARTMENT OF TRANSPORTATION

PLAN & PROFILE
F.A.I. 74

SCALE: 1"=50' | SHEET NO. 9 OF 27 SHEETS | STA. 878+00.00 TO STA. 893+00.00

F.A.I. RTE.	SECTION	COUNTY	TOTAL SHEETS	SHEET NO.
74	MEDIAN CABLE 2012-1	*	130	21

CONTRACT NO. 70966

ILLINOIS FED. AID PROJECT

*CHAMPAIGN & VERMILION