ORIGINAL SURVEY		BY	DATE
NOTE BOOK	SURVEYED		
	PLOTTED		
NO.	TEMPLATE		
	AREAS		
	AREAS CHECKED		

FINAL SURVEY		BY	DATE
NOTE BOOK	SURVEYED		
	PLOTTED		
NO.	TEMPLATE		
	AREAS		
	AREAS CHECKED		

FILE NAME = D570966-XXX-XXX-XSSHT.dgn

USER NAME = RNH

PLOT SCALE =

PLOT DATE =

DESIGNED	-	JAH
DRAWN	-	RNH
CHECKED	-	TMM
DATE	-	

REVISED	-	
REVISED	-	
REVISED	-	
REVISED	-	

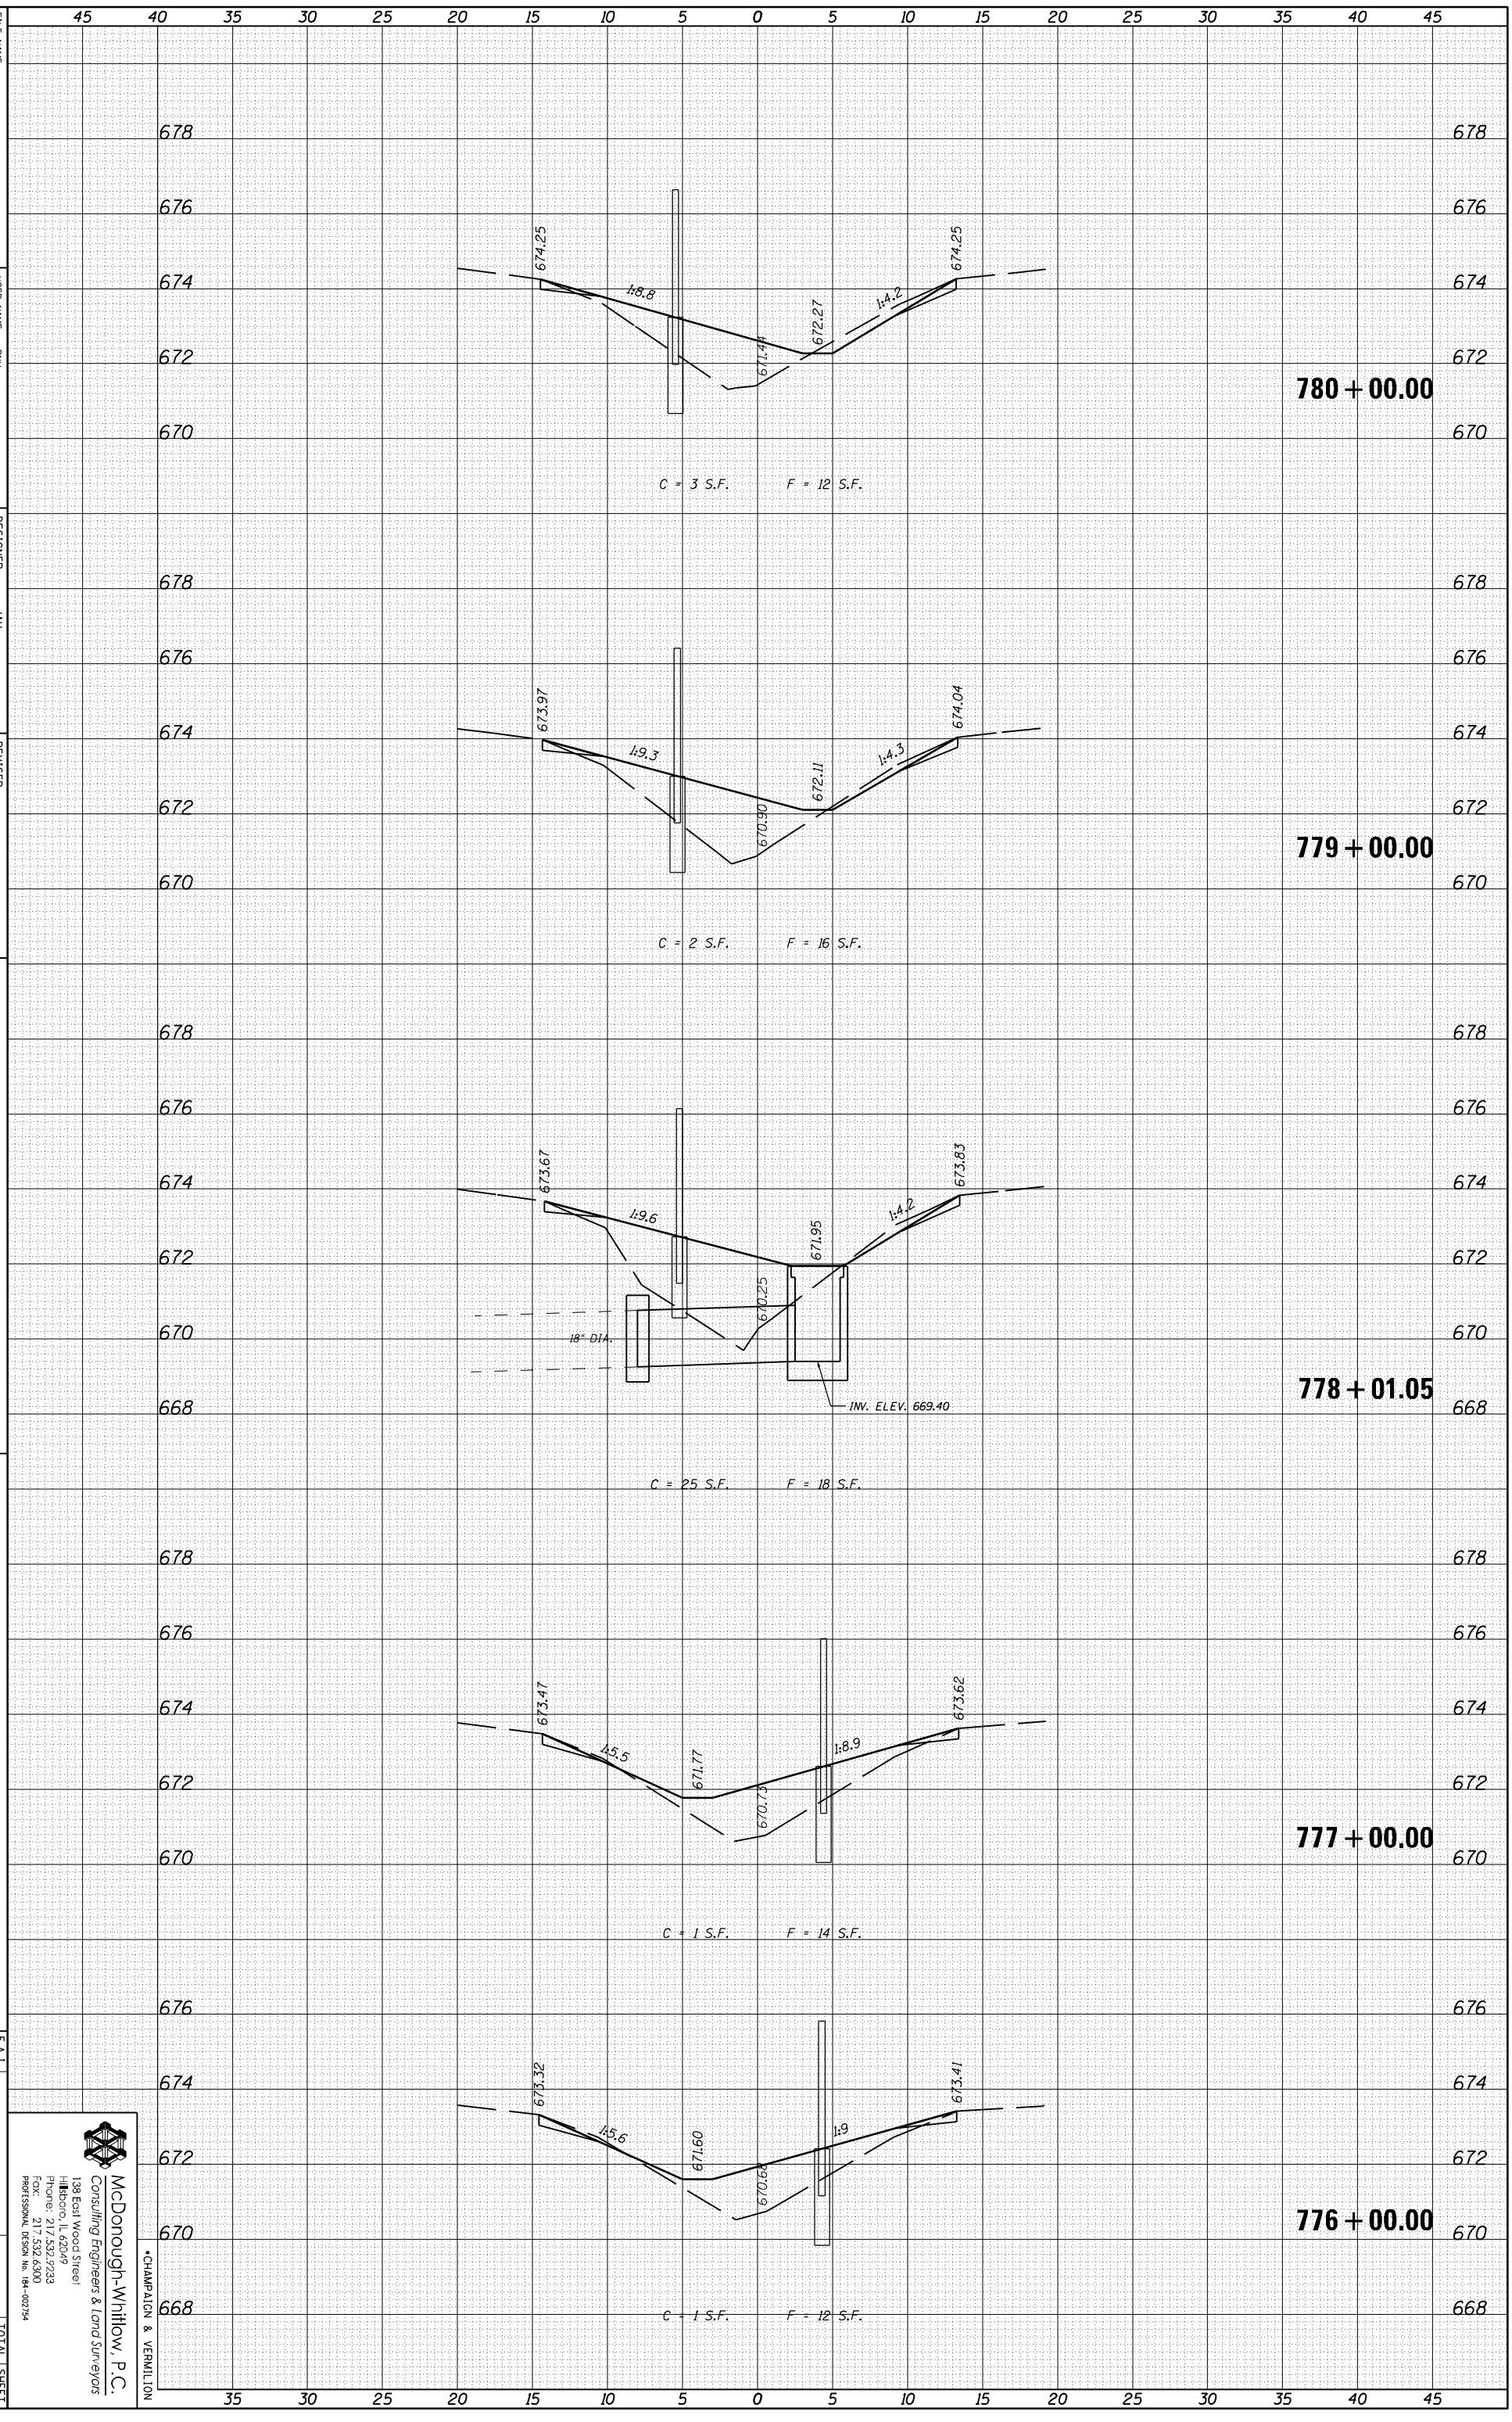

STATE OF ILLINOIS
DEPARTMENT OF TRANSPORTATION

CROSS SECTIONS
F.A.I. 74

SHEET NO. 4 OF 82 SHEETS STA. 776+00.00 TO STA. 780+00.00

SCALE:

SHEET NO. 52

F.A.I. RTE.	SECTION	COUNTY	TOTAL SHEETS	SHEET NO.
74	MEDIAN CABLE 2012-1	•	130	52

ILLINOIS FED. AID PROJECT

CONTRACT NO. 70966

•CHAMPAIGN & VERMILION

McDonough-Whitlow, P.C.
Consulting Engineers & Land Surveyors
138 East Wood Street
Hillsboro, IL 62049
Phone: 217.532.9233
Fax: 217.532.6300
PROFESSIONAL DESIGN No. 184-002754